


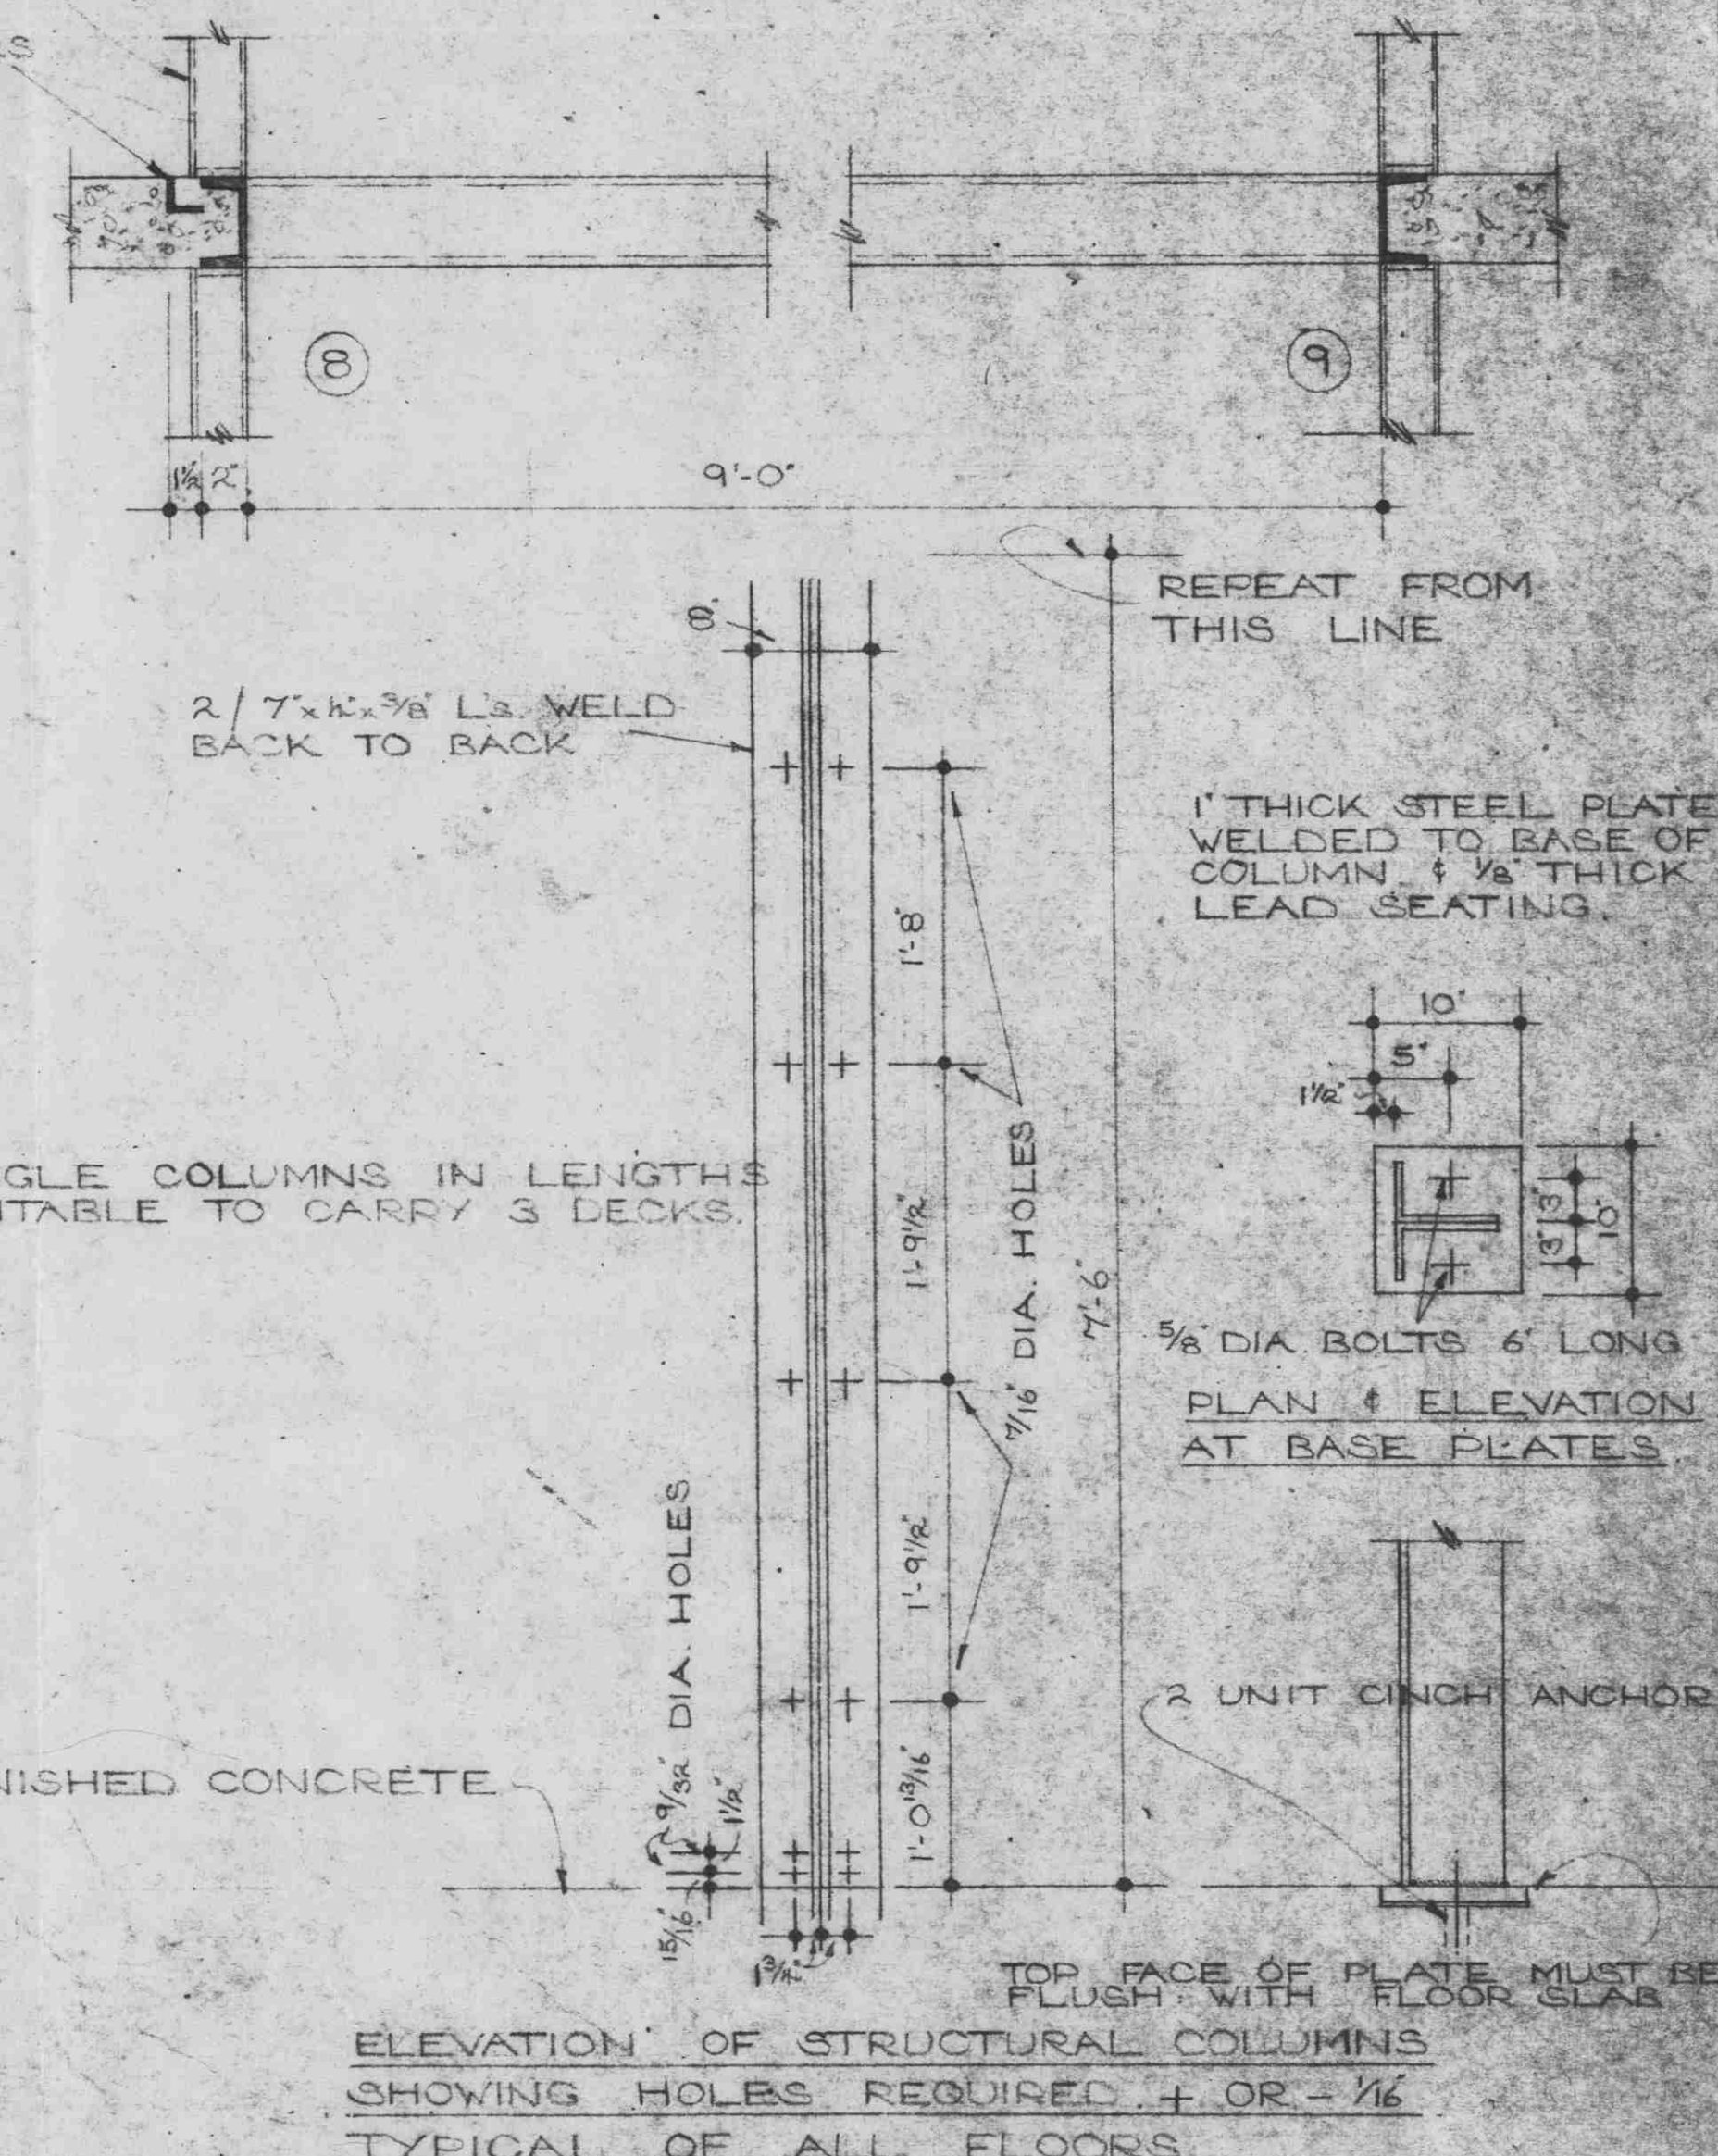

ELEVATION OF STRUCTURAL COLUMNS
SHOWING HOLES REQUIRED + OR - 1/6
TYPICAL OF ALL FLOORS

RE UNIVERSITY OF BRITISH COLUMBIA	
STRUCTURAL DETAILS	DRAWING NO SE 2522
	DATE 28-10-56
SCALE - 1/8", 1" & 1 1/2" TO 1'-0"	REVISIONS 3-12-56
	CONTRACT NO 24-746
LUXFER LIMITED B.C.	