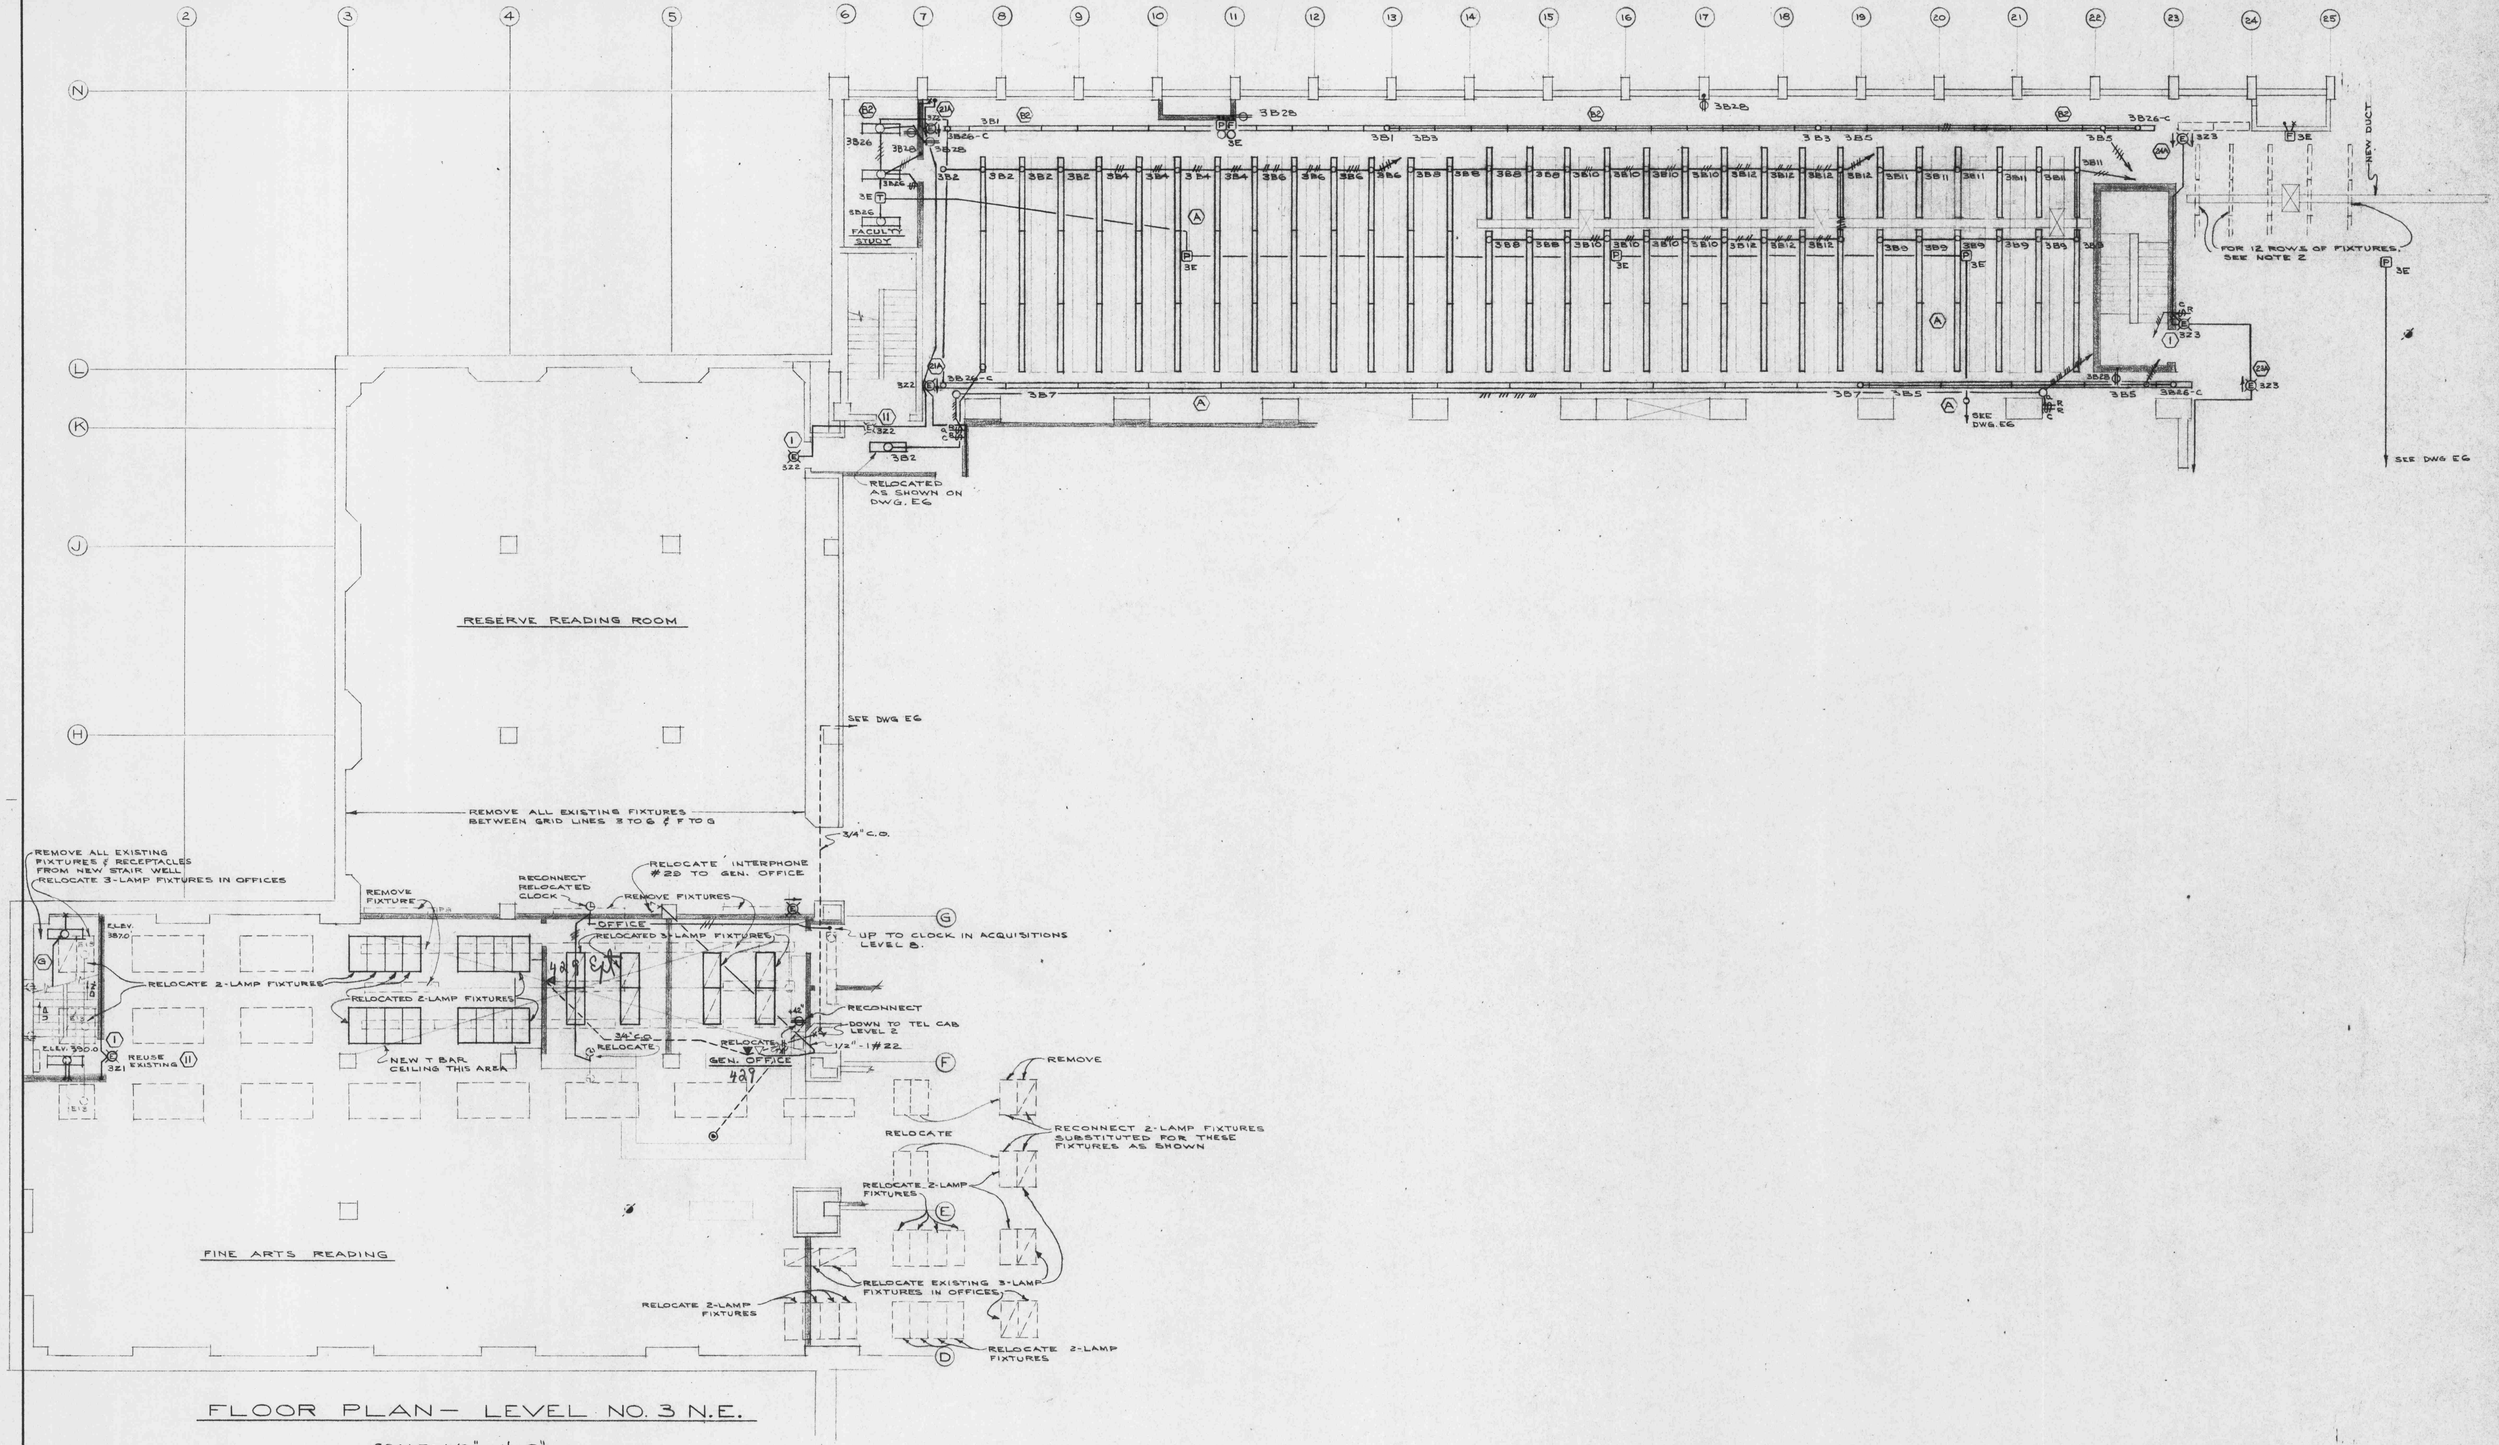

FLOOR PLAN — LEVEL NO. 3 N.E.

SCALE: 1/8" = 1'-0"

ELECTRICAL				ALTERATIONS TO THE LIBRARY UNIVERSITY OF BRITISH COLUMBIA	JOB No.
R. M. CAMPBELL P. ENG. ELECTRICAL ENGINEER					DATE
1770 WEST GEORGIA ST. VANCOUVER, B. C.				STACK LEVEL # 3 N.E.	DRAWN A.D.R.
DATE MARCH 31, 1964	SCALE AS NOTED			TOBY, RUSSELL & BUCKWELL ARCHITECTS - VANCOUVER, B.C.	CHECKED
JOB No. 685	SHEET No. E 5 OF 16	No.	REVISION	DATE	DRAWING No. E5 OF 16