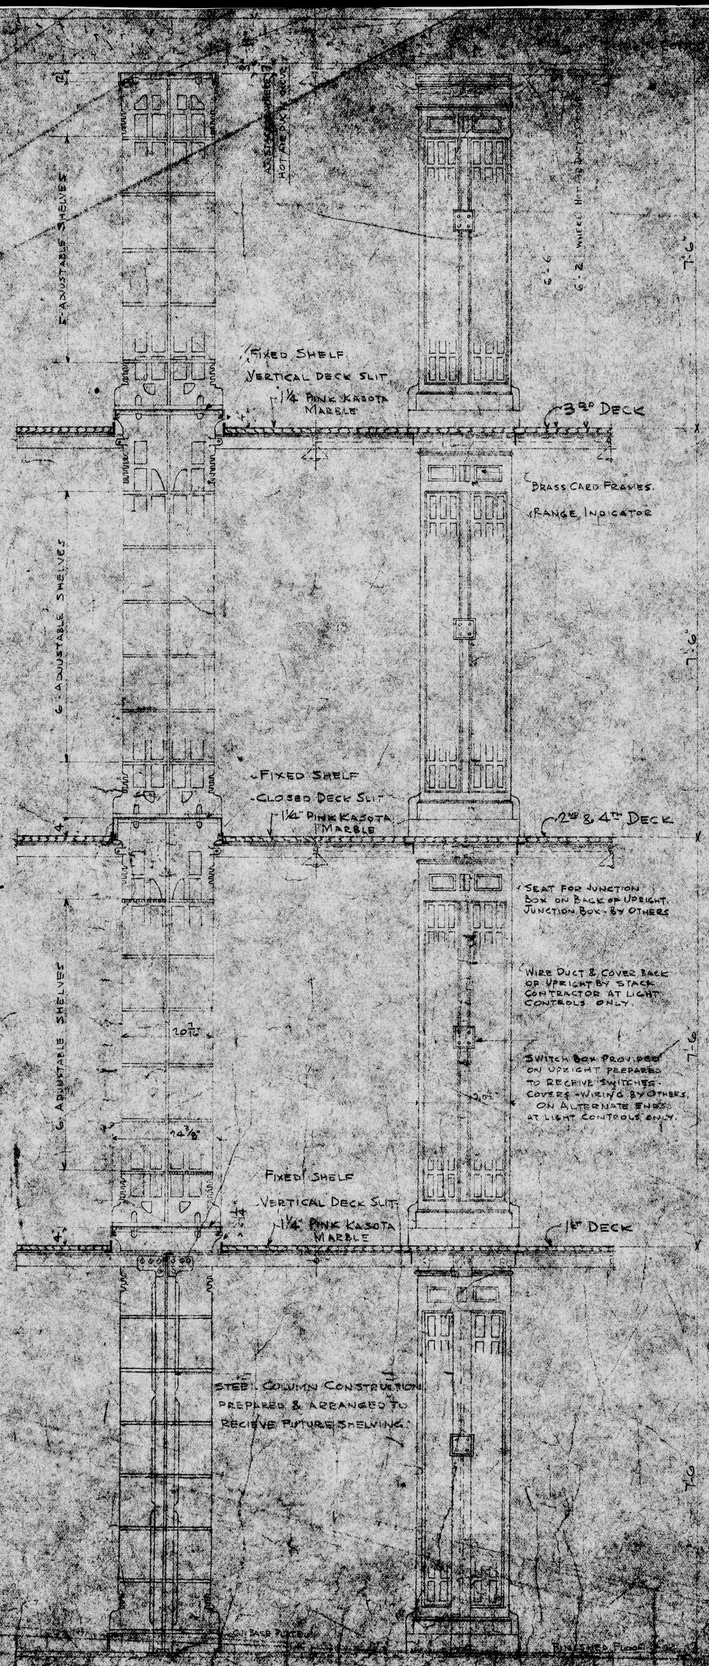

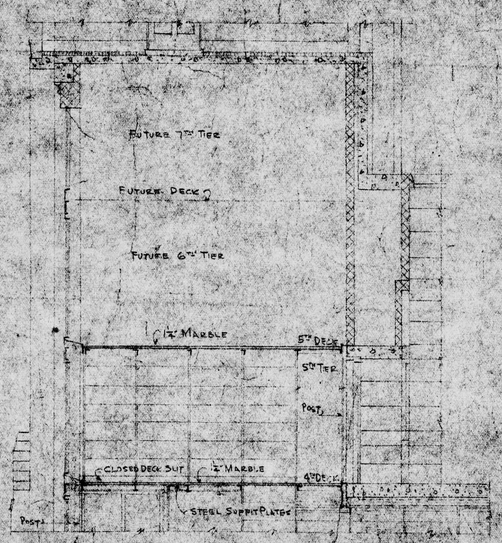

Section on Line B-B

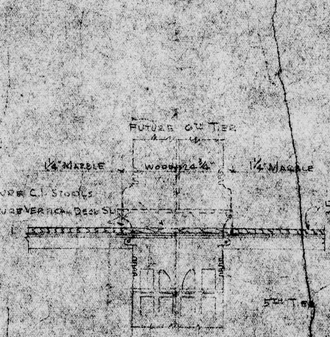

Section thru top of typical range 5th Tier, where temporary wood is laid until future tier is added

See Dwg. 133-P

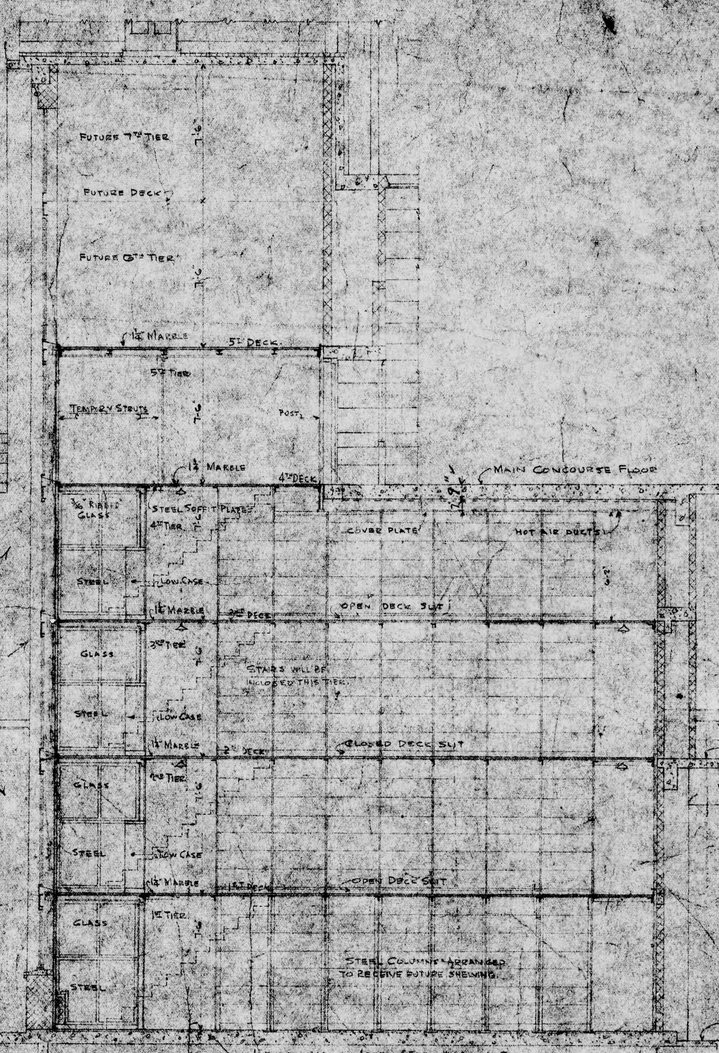

Stairs - Steel stringers with top and bottom mouldings, treads of 1¼" Pink Kasota Marble risers of 16 Gauge sheet steel. Newels of 2½" sq. tubing with moulded caps and bases. Railings of ½" sq. steel balusters spaced 4" on centres and topped with 1¼" O.D. W.I. pipe hand rail. The stairwell will be enclosed with similar railing except that the 2nd tier opening shall be enclosed with steel and glass partition with door at the top of the stairs as required.

Section on Line A-A

Scale ½" = 1 Foot

Approved by _____

Subject: Elevations and Sections

Building: Withdrawn Section for Addition

Location: Point Defiance, Tacoma

Architects: G. A. Fuller Co. Sharp & Sharp, Seattle

Drawn by: W. Walker

Traced by: _____

Checked by: _____