STAIR SECTIONS

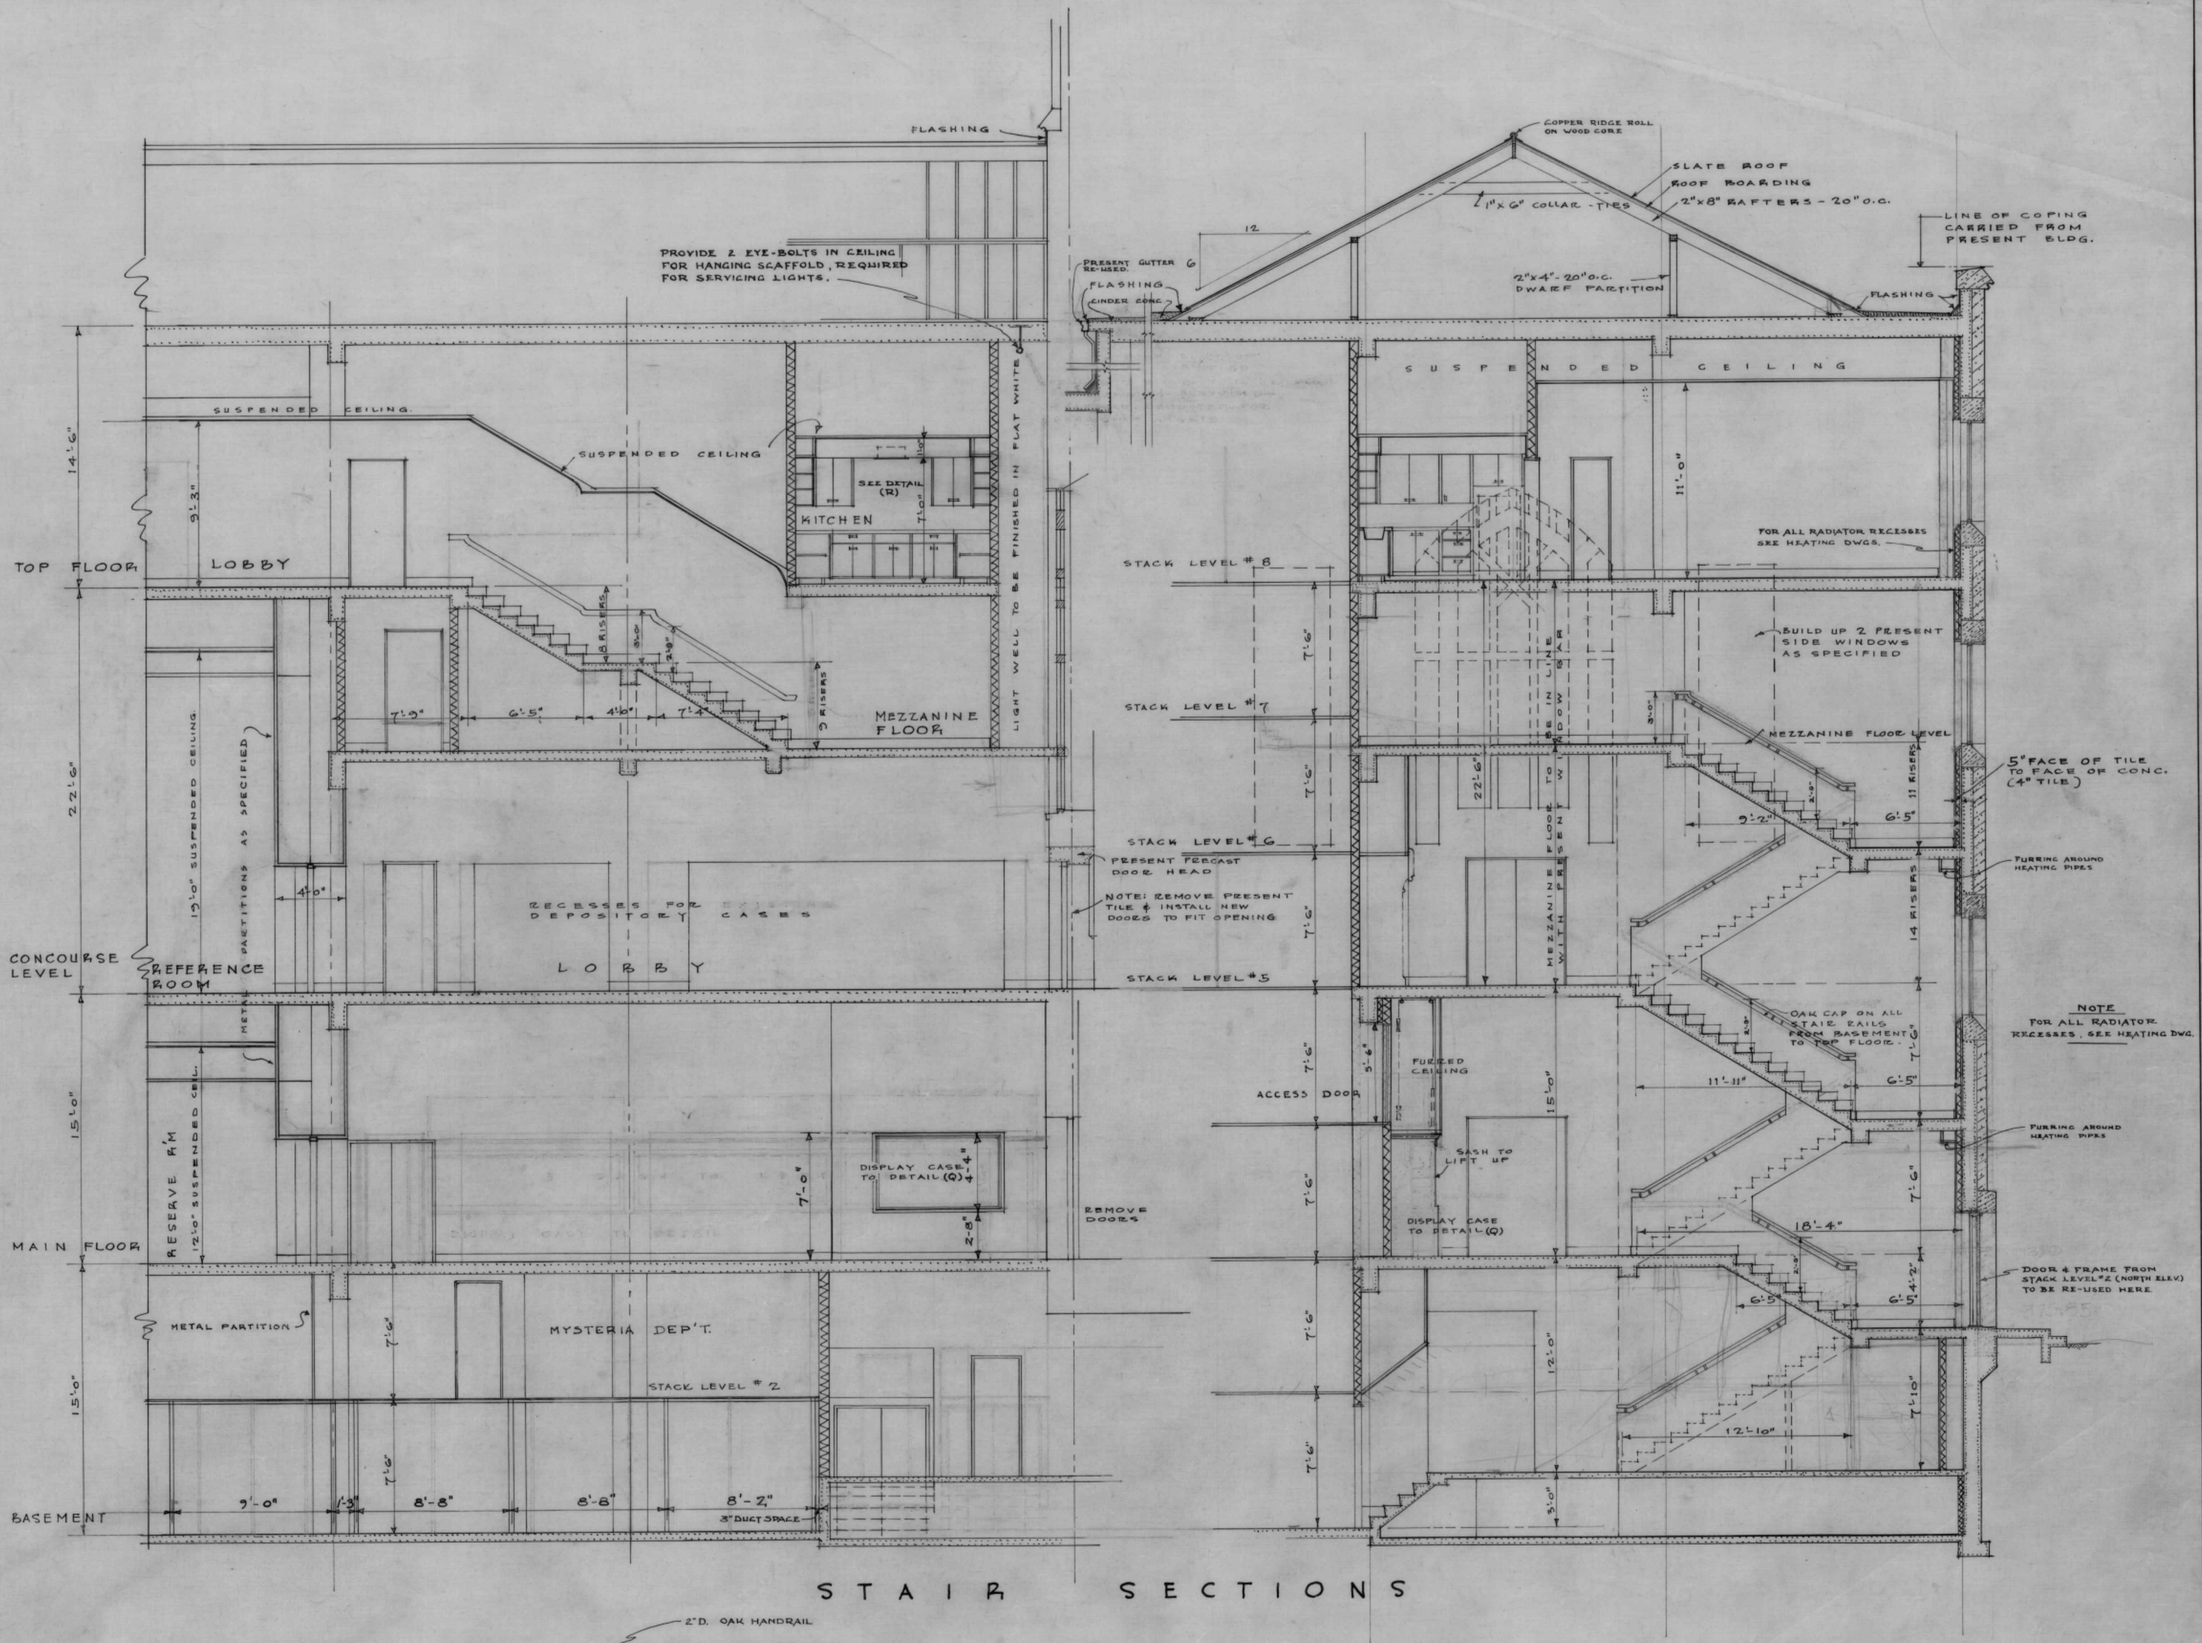

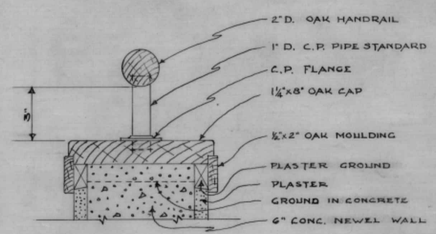

HANDRAIL DETAIL MAIN STAIRCASE

NOTE

PROVIDE AND INSTALL OAK HANDRAIL ON WALL SIDE (ALSO ON C.P. BRACKETS).

REVISIONS CORR'T'D TO

LEGEND

- CONCRETE
- STONE
- HOLLOW TILE
- EXISTING BUILDING

LIBRARY - BUILDING

SCALE - 1/4" = 1'0"
DATE - JULY 23/46

SHARP & THOMPSON
ARCHITECTS - VANCOUVER, B.C.

UNIVERSITY of BRITISH COLUMBIA

DWG # 8