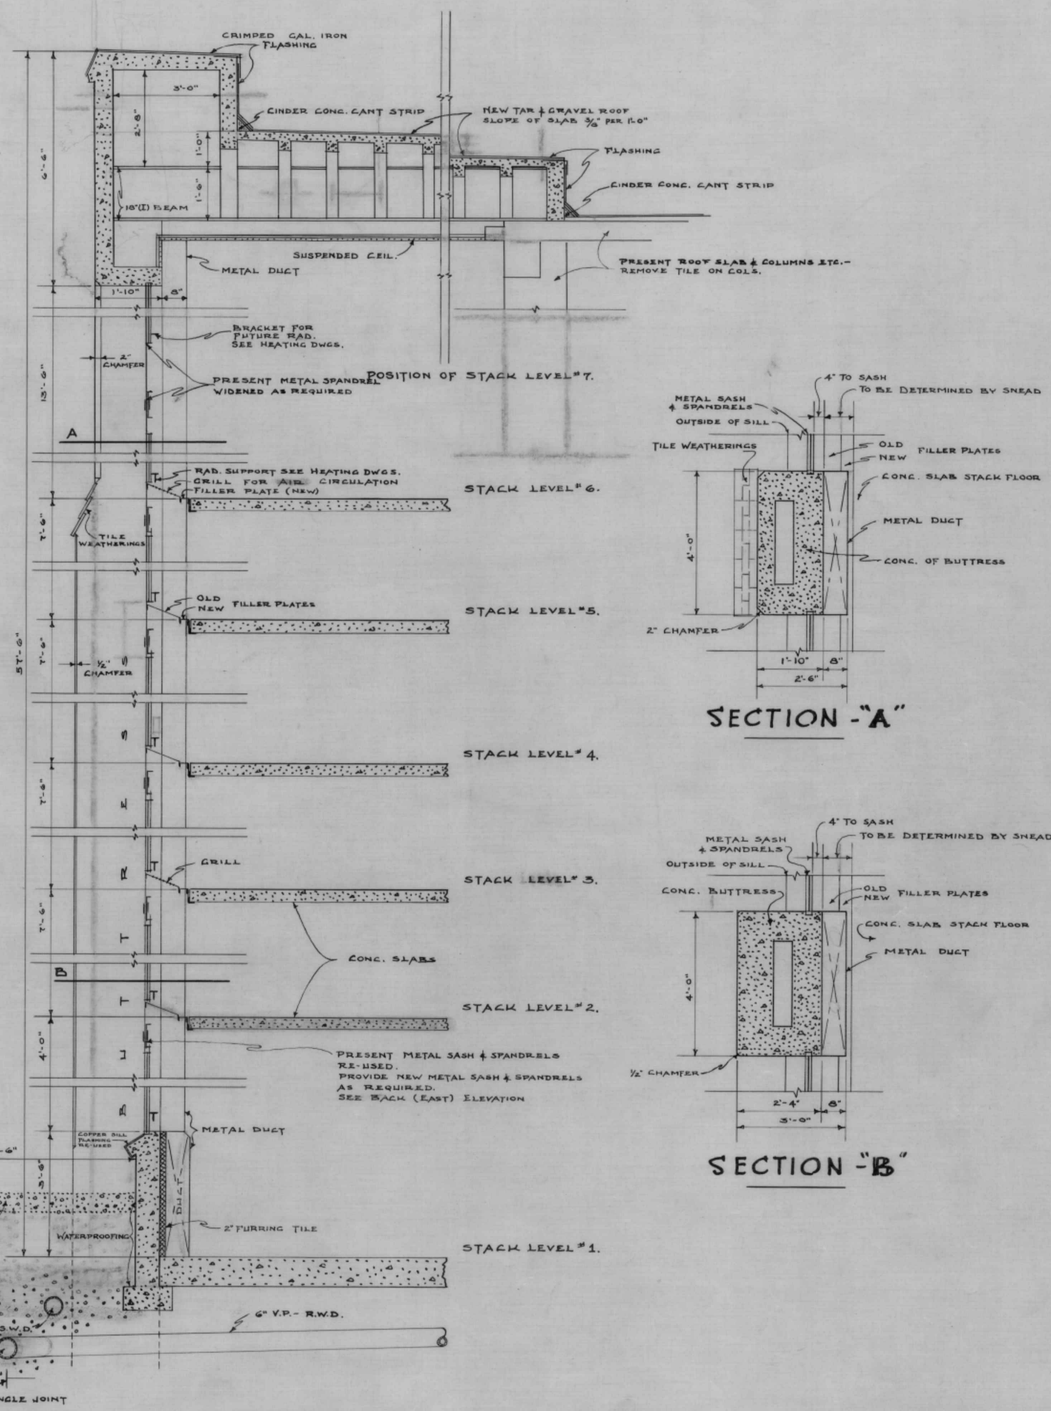

CROSS SECTION THRO' EAST WALL OF STACKS
BAYS D TO H INCLUSIVE
SCALE - 1/2" = 1'-0"

SECTION - "A"

SECTION - "B"

NOTE
FOR SLOPE OF ROOF SLAB SEE ROOF PLAN SHEET # T. 4. STRUCTURAL DWGS.

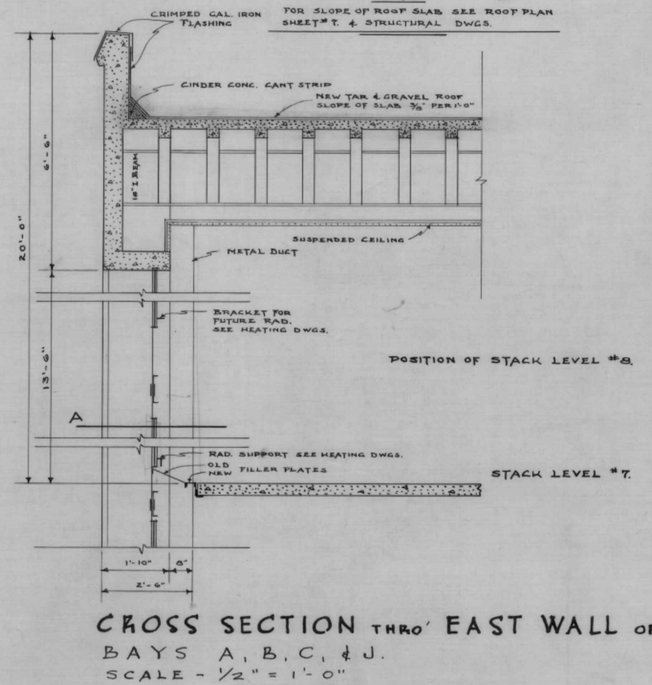

CROSS SECTION THRO' EAST WALL OF STACKS
BAYS A, B, C, & J.
SCALE - 1/2" = 1'-0"

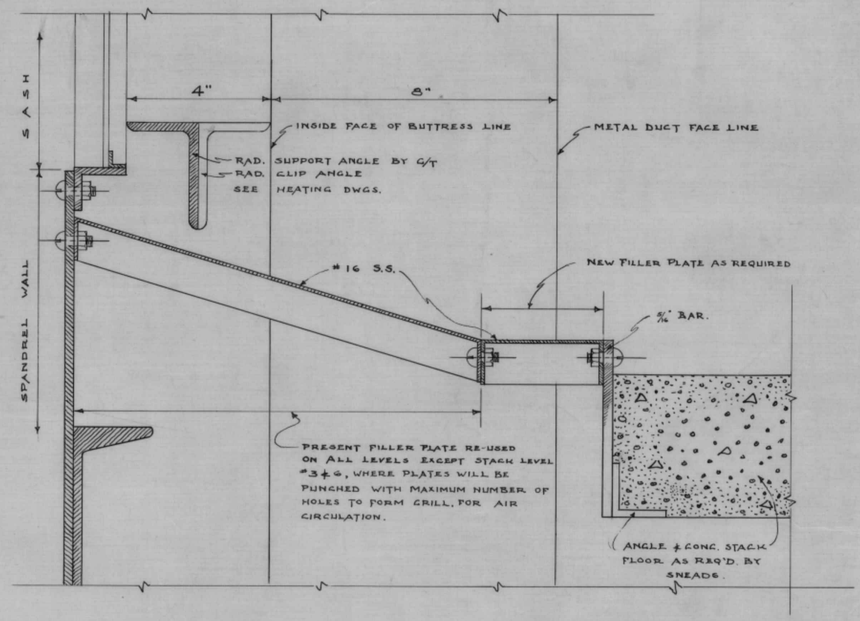

FILLER PLATE DETAILS AT STACK WINDOWS
SCALE - 1/2 FULL SIZE.

REVISIONS CORR'D TO

LEGEND
CONCRETE
HOLLOW TILE
METAL
COARSE GRAVEL

LIBRARY - BUILDING	DWG # 10-A
SCALE - 1/2" = 1'-0"	SHARP & THOMPSON
DATE - JULY 29/46	ARCHITECTS - VANCOUVER, B.C.
UNIVERSITY OF BRITISH COLUMBIA	