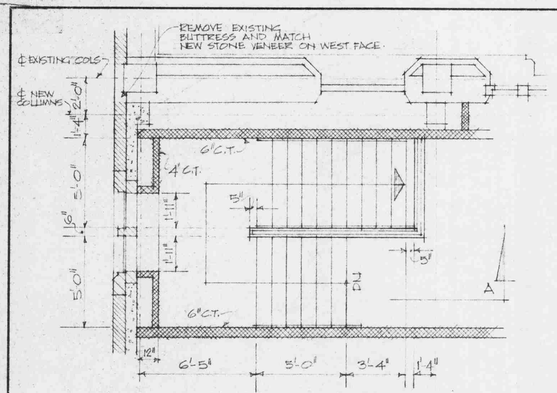

PLAN AT LEVEL # 6

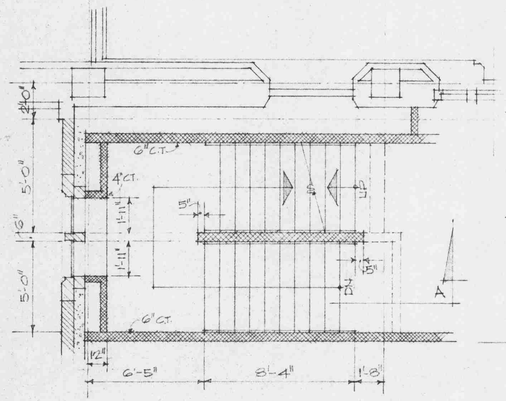

PLAN AT MEZZANINE FLR.

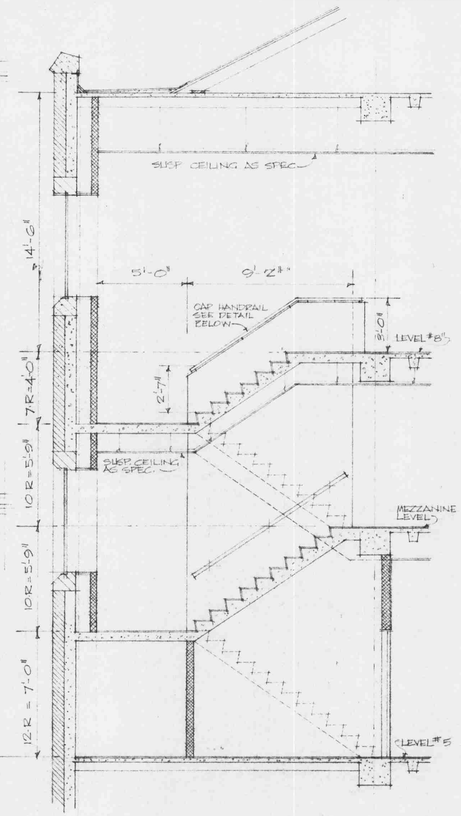

SECTION A-A

DETAILS OF WEST STAIR SCALE - 1/4" = 1'-0"

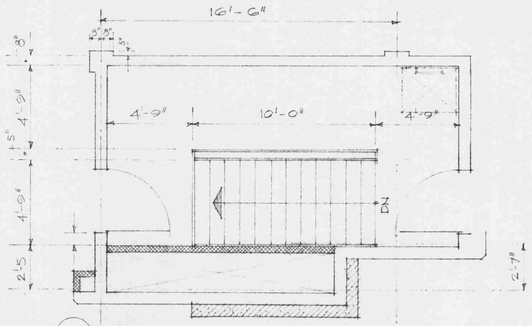

D PLAN AT LEVEL # 8

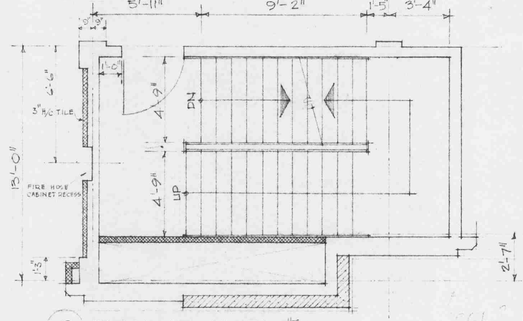

C PLAN AT LEVEL # 5

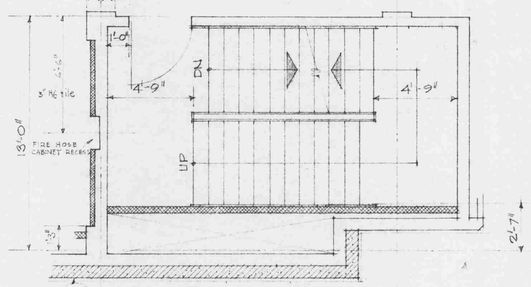

B PLAN AT LEVEL # 3

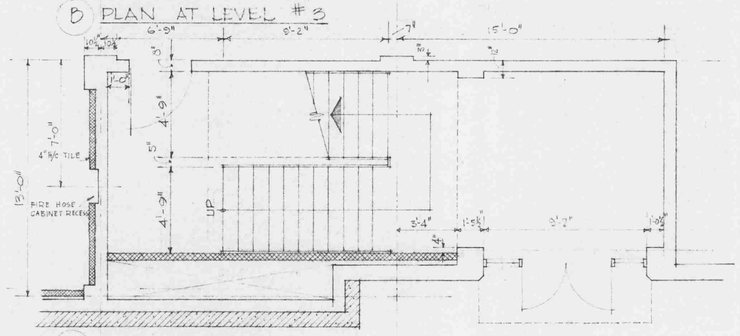

A PLAN AT LEVEL # 1

DETAILS OF SOUTH STAIR SCALE - 1/4" = 1'-0"

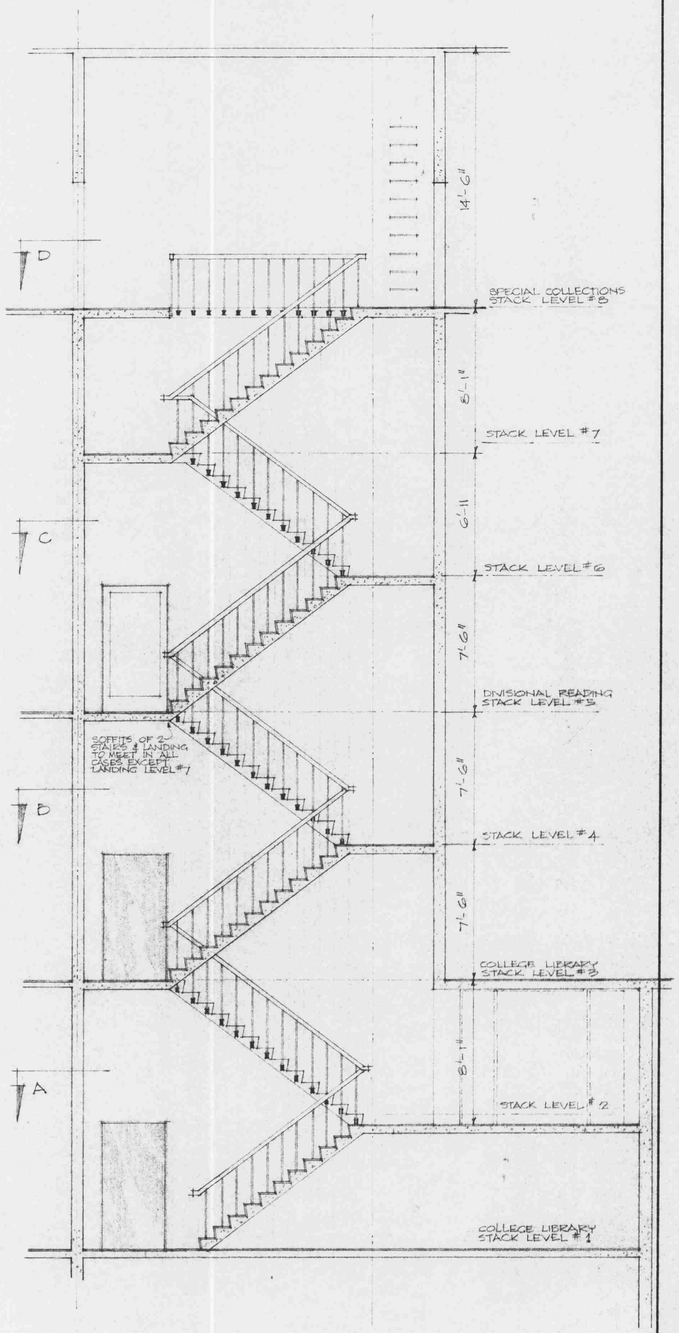

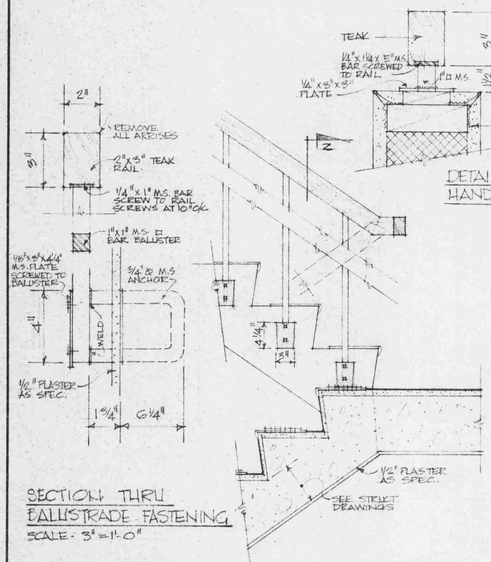

SECTION THRU BALUSTRADE FASTENING
SCALE - 3" = 1'-0"

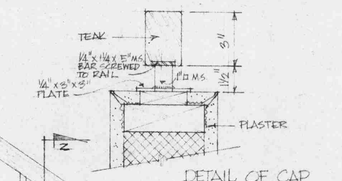

DETAIL OF CAP HANDRAIL 3"=1'-0"

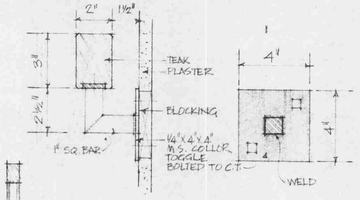

DETAIL OF WALL HUNG HANDRAIL
SCALE - 3"=1'-0"

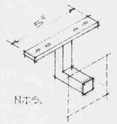

ELEVATION OF BALUSTRADE
SCALE - 1" = 1'-0"

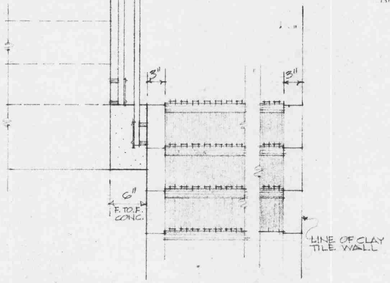

SECTION Z-Z
SCALE - 1" = 1'-0"

No.	DATE	REVISION

THOMPSON, BERWICK & PRATT
ARCHITECTS
1553 ROBSON ST. VANCOUVER 5, B.C.

ADDITION TO THE LIBRARY
UNIVERSITY OF BRITISH COLUMBIA

STAIR DETAILS

DRAWN: R.B.A CHECKED: SCALE 1/4" = 1'-0" DATE April 22 1959

SHEET No. A-11 OF

J.G.F. 163