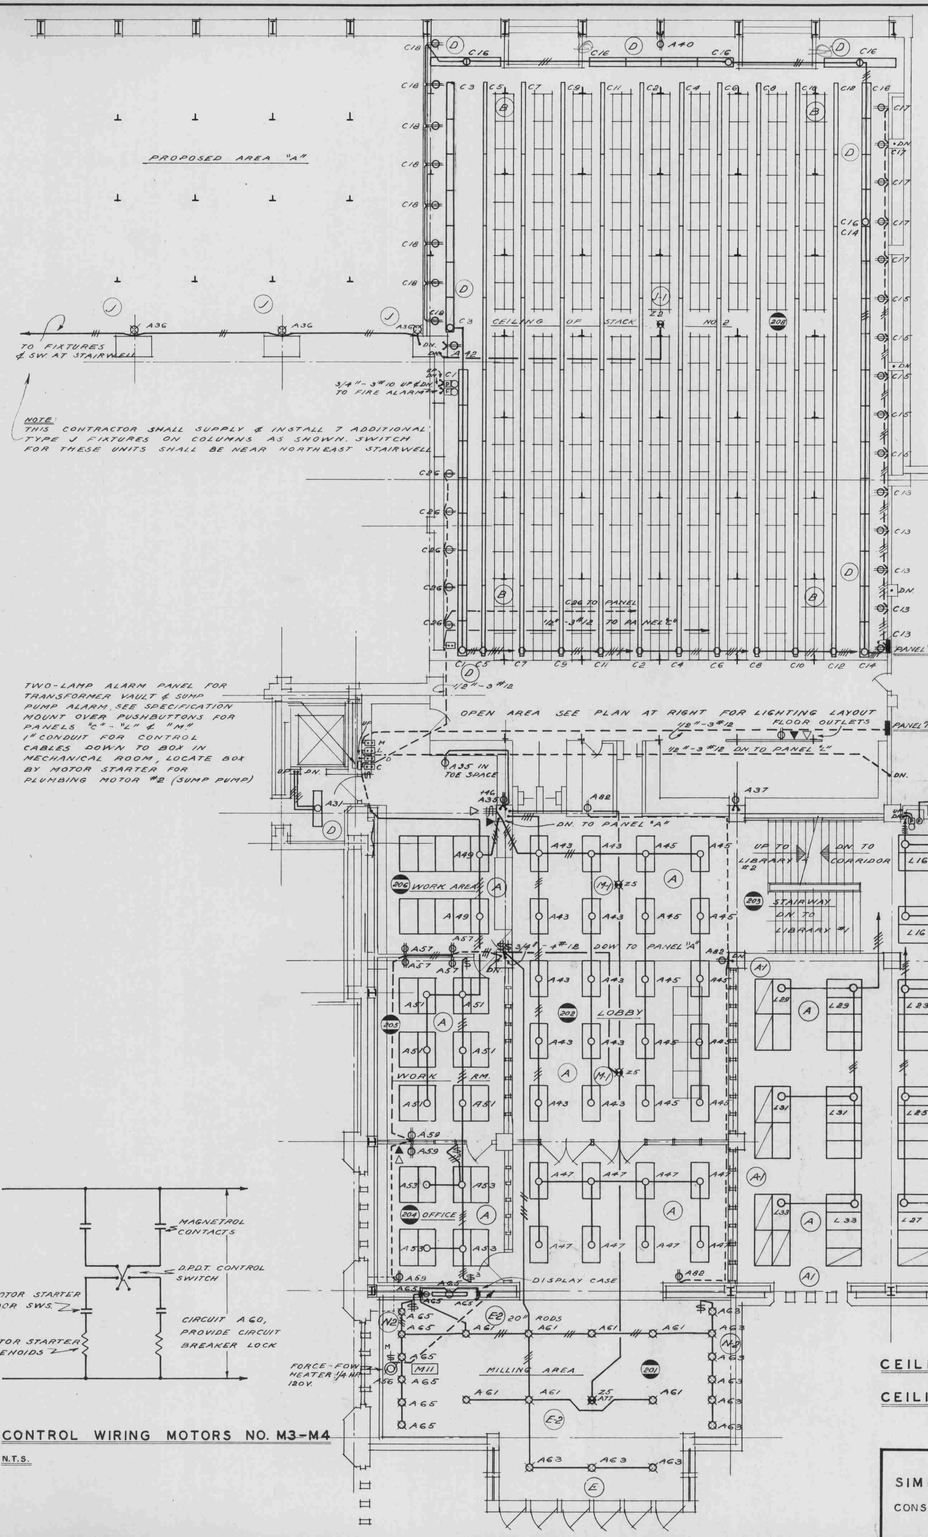

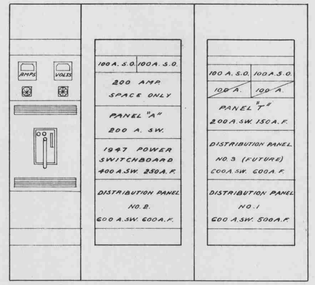

MAIN SWITCHBOARD DETAIL N.T.S.

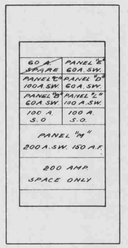

DISTRIBUTION PANEL NO. 1

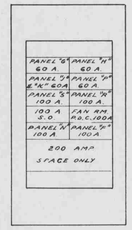

DISTRIBUTION PANEL NO. 2 N.T.S.

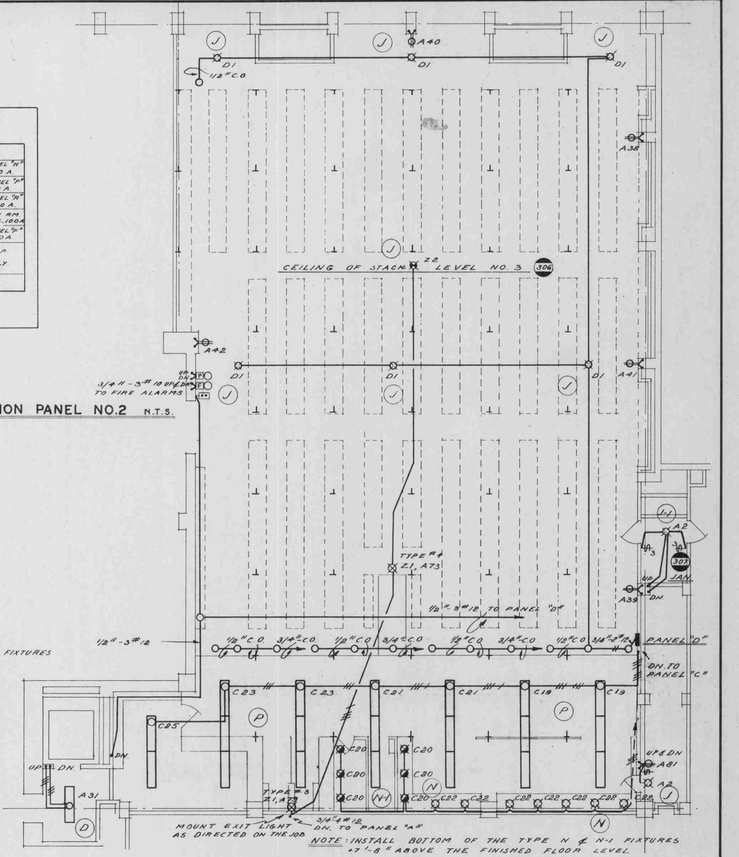

NOTE: INSTALL BOTTOM OF THE TYPE N & N-1 FIXTURES +7'-6" ABOVE THE FINISHED FLOOR LEVEL

CEILING PLAN OF STACK LEVEL NO. 3 SCALE: 1/8"=1'-0"

NOTES:

ALL CONDUIT NOT OTHERWISE MARKED SHALL BE 1/2" & CONTAIN 2 #12 WIRES.

INDICATES CONDUIT & CABLE UP & DN. TO RECEPTACLES ON FLOORS ABOVE & BELOW.

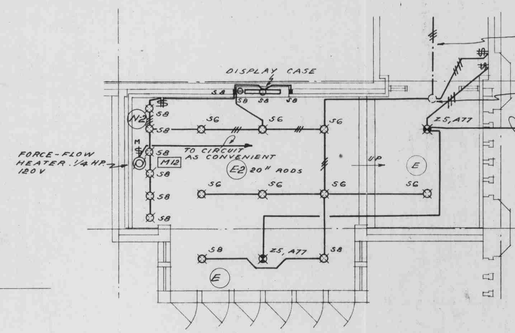

PLAN — NORTHWEST ENTRANCE SCALE: 1/8"=1'-0"

CONTROL WIRING MOTORS NO. M3-M4

N.T.S.

PROFESSIONAL ENGINEER F.C. McGREGOR ELECTRICAL ENGINEER PROVINCE OF BRITISH COLUMBIA

SIMPSON & McGREGOR
CONSULTING ELECTRICAL ENGINEERS
VANCOUVER, VICTORIA, B.C.

No.	DATE	REVISION

THOMPSON, BERWICK & PRATT
ARCHITECTS
1555 ROBSON ST. VANCOUVER 5, B.C.

ADDITIONS TO THE **LIBRARY**
FOR THE
UNIVERSITY OF BRITISH COLUMBIA

JOB NUMBER E-1005
SHEET NUMBER 2 OF 6

DRAWN: E.W.P.G. CHECKED: E.V.D. SCALE: AS NOTED DATE: MAY 1959.