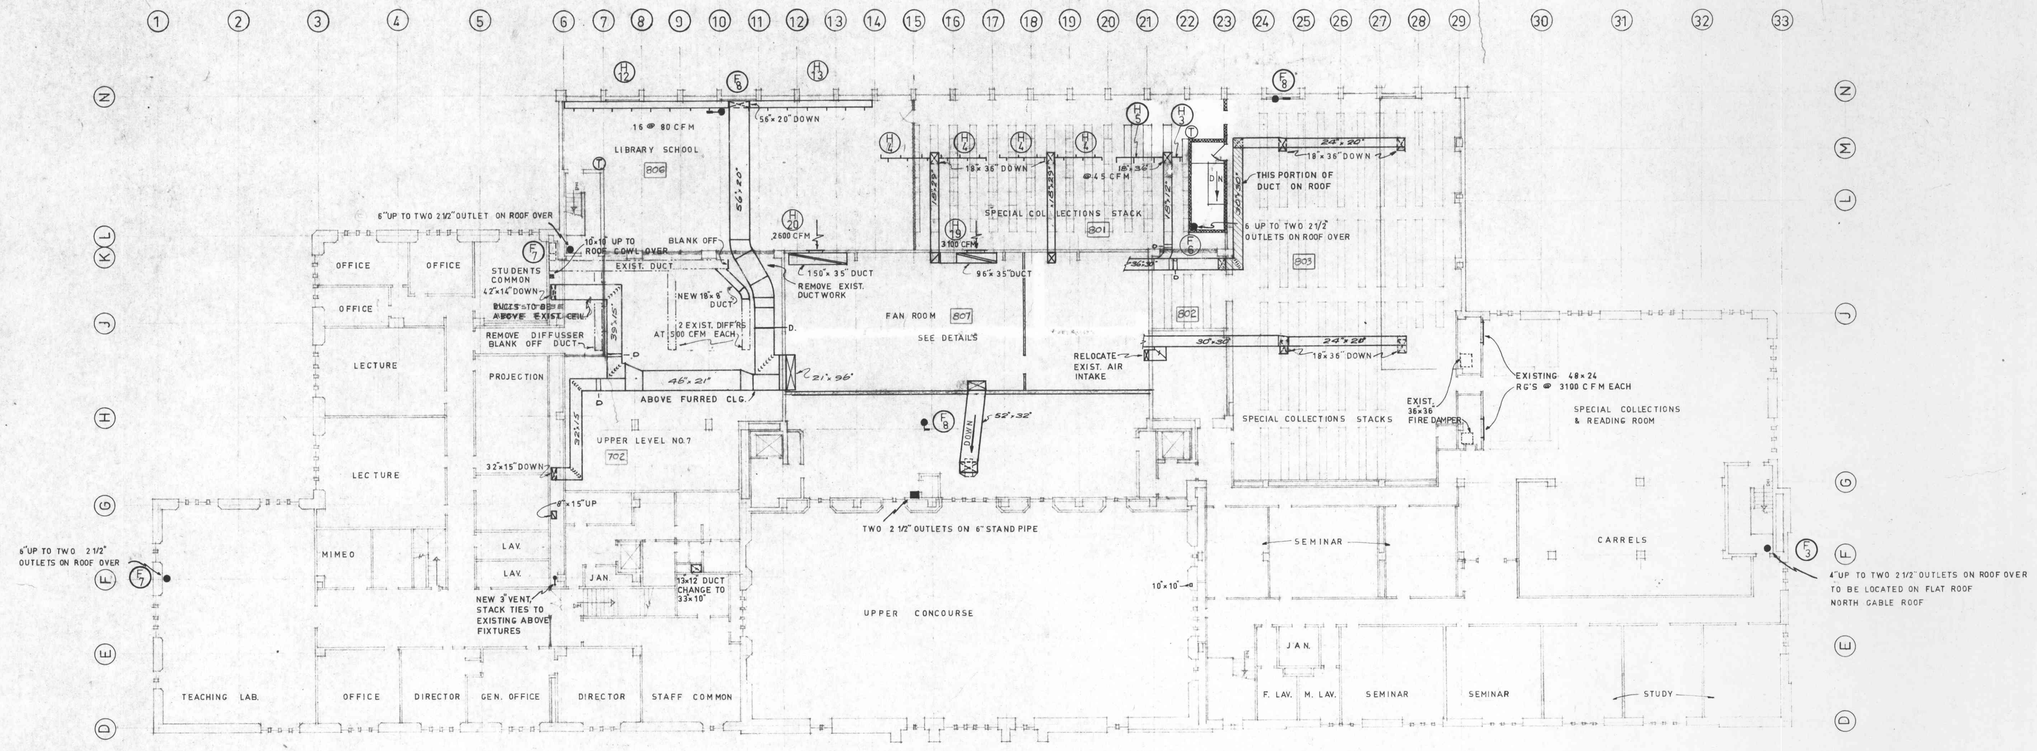

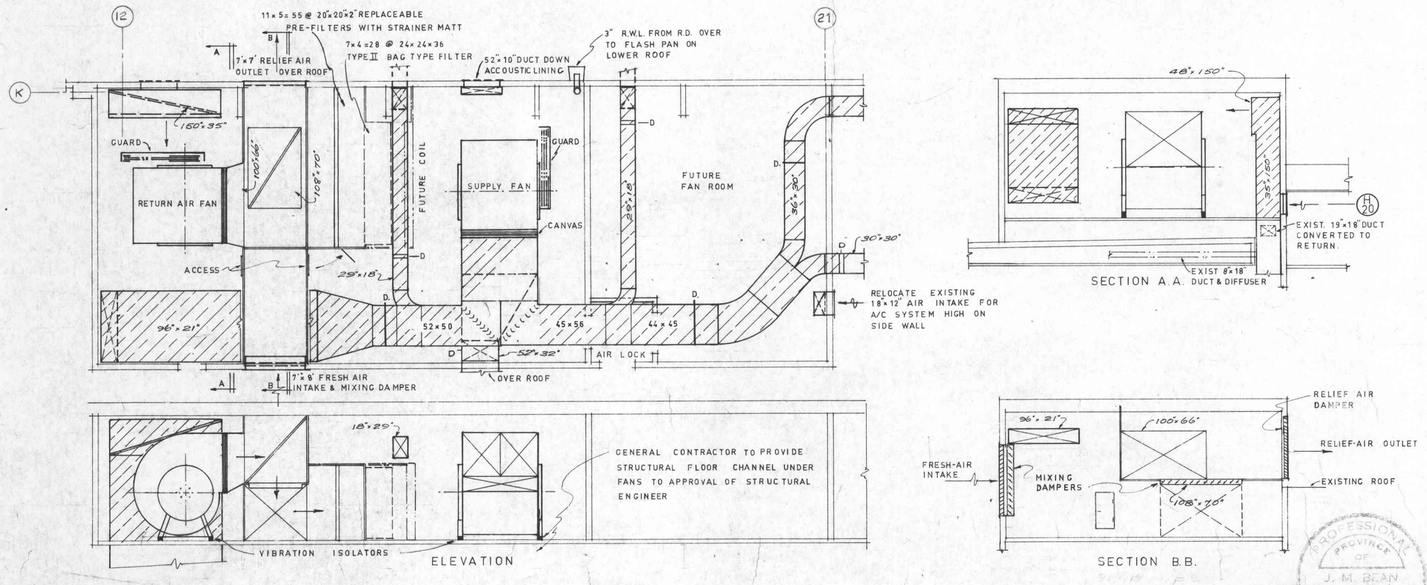

FAN ROOM ON ROOF
SCALE 1/8" = 1'-0"

SECTION A.A.

SECTION B.B.

NOTE: 1. ALL DUCTS SHOWN IN ROOMS 702 802 803 SHALL BE INSTALLED ABOVE EXISTING CEILING.

2. TRUNK DUCTS IN ROOMS 801 & 806 SHALL BE INSTALLED IN ROOF TRUSS SPACE

SCALE 1/16"=1'-0" STACK FLOOR ELEV. 417.5'

JOHN M. BEAN P. ENG.
CONSULTING MECHANICAL ENGINEER
779 WEST BROADWAY VANCOUVER B.C.

PROFESSIONAL ENGINEER PROVINCE OF BRITISH COLUMBIA J. M. BEAN

No.	REVISION	DATE

ALTERATIONS TO THE LIBRARY
UNIVERSITY OF BRITISH COLUMBIA

FLOOR PLAN - STACK LEVEL Nº 8

TOBY, RUSSELL & BUCKWELL
ARCHITECTS - VANCOUVER, B.C.

JOB No.	6366
DATE	MARCH 31/64
DRAWN	J.D.S.&D.J.
CHECKED	J.M.B.
DRAWING No.	M 8 OF 11