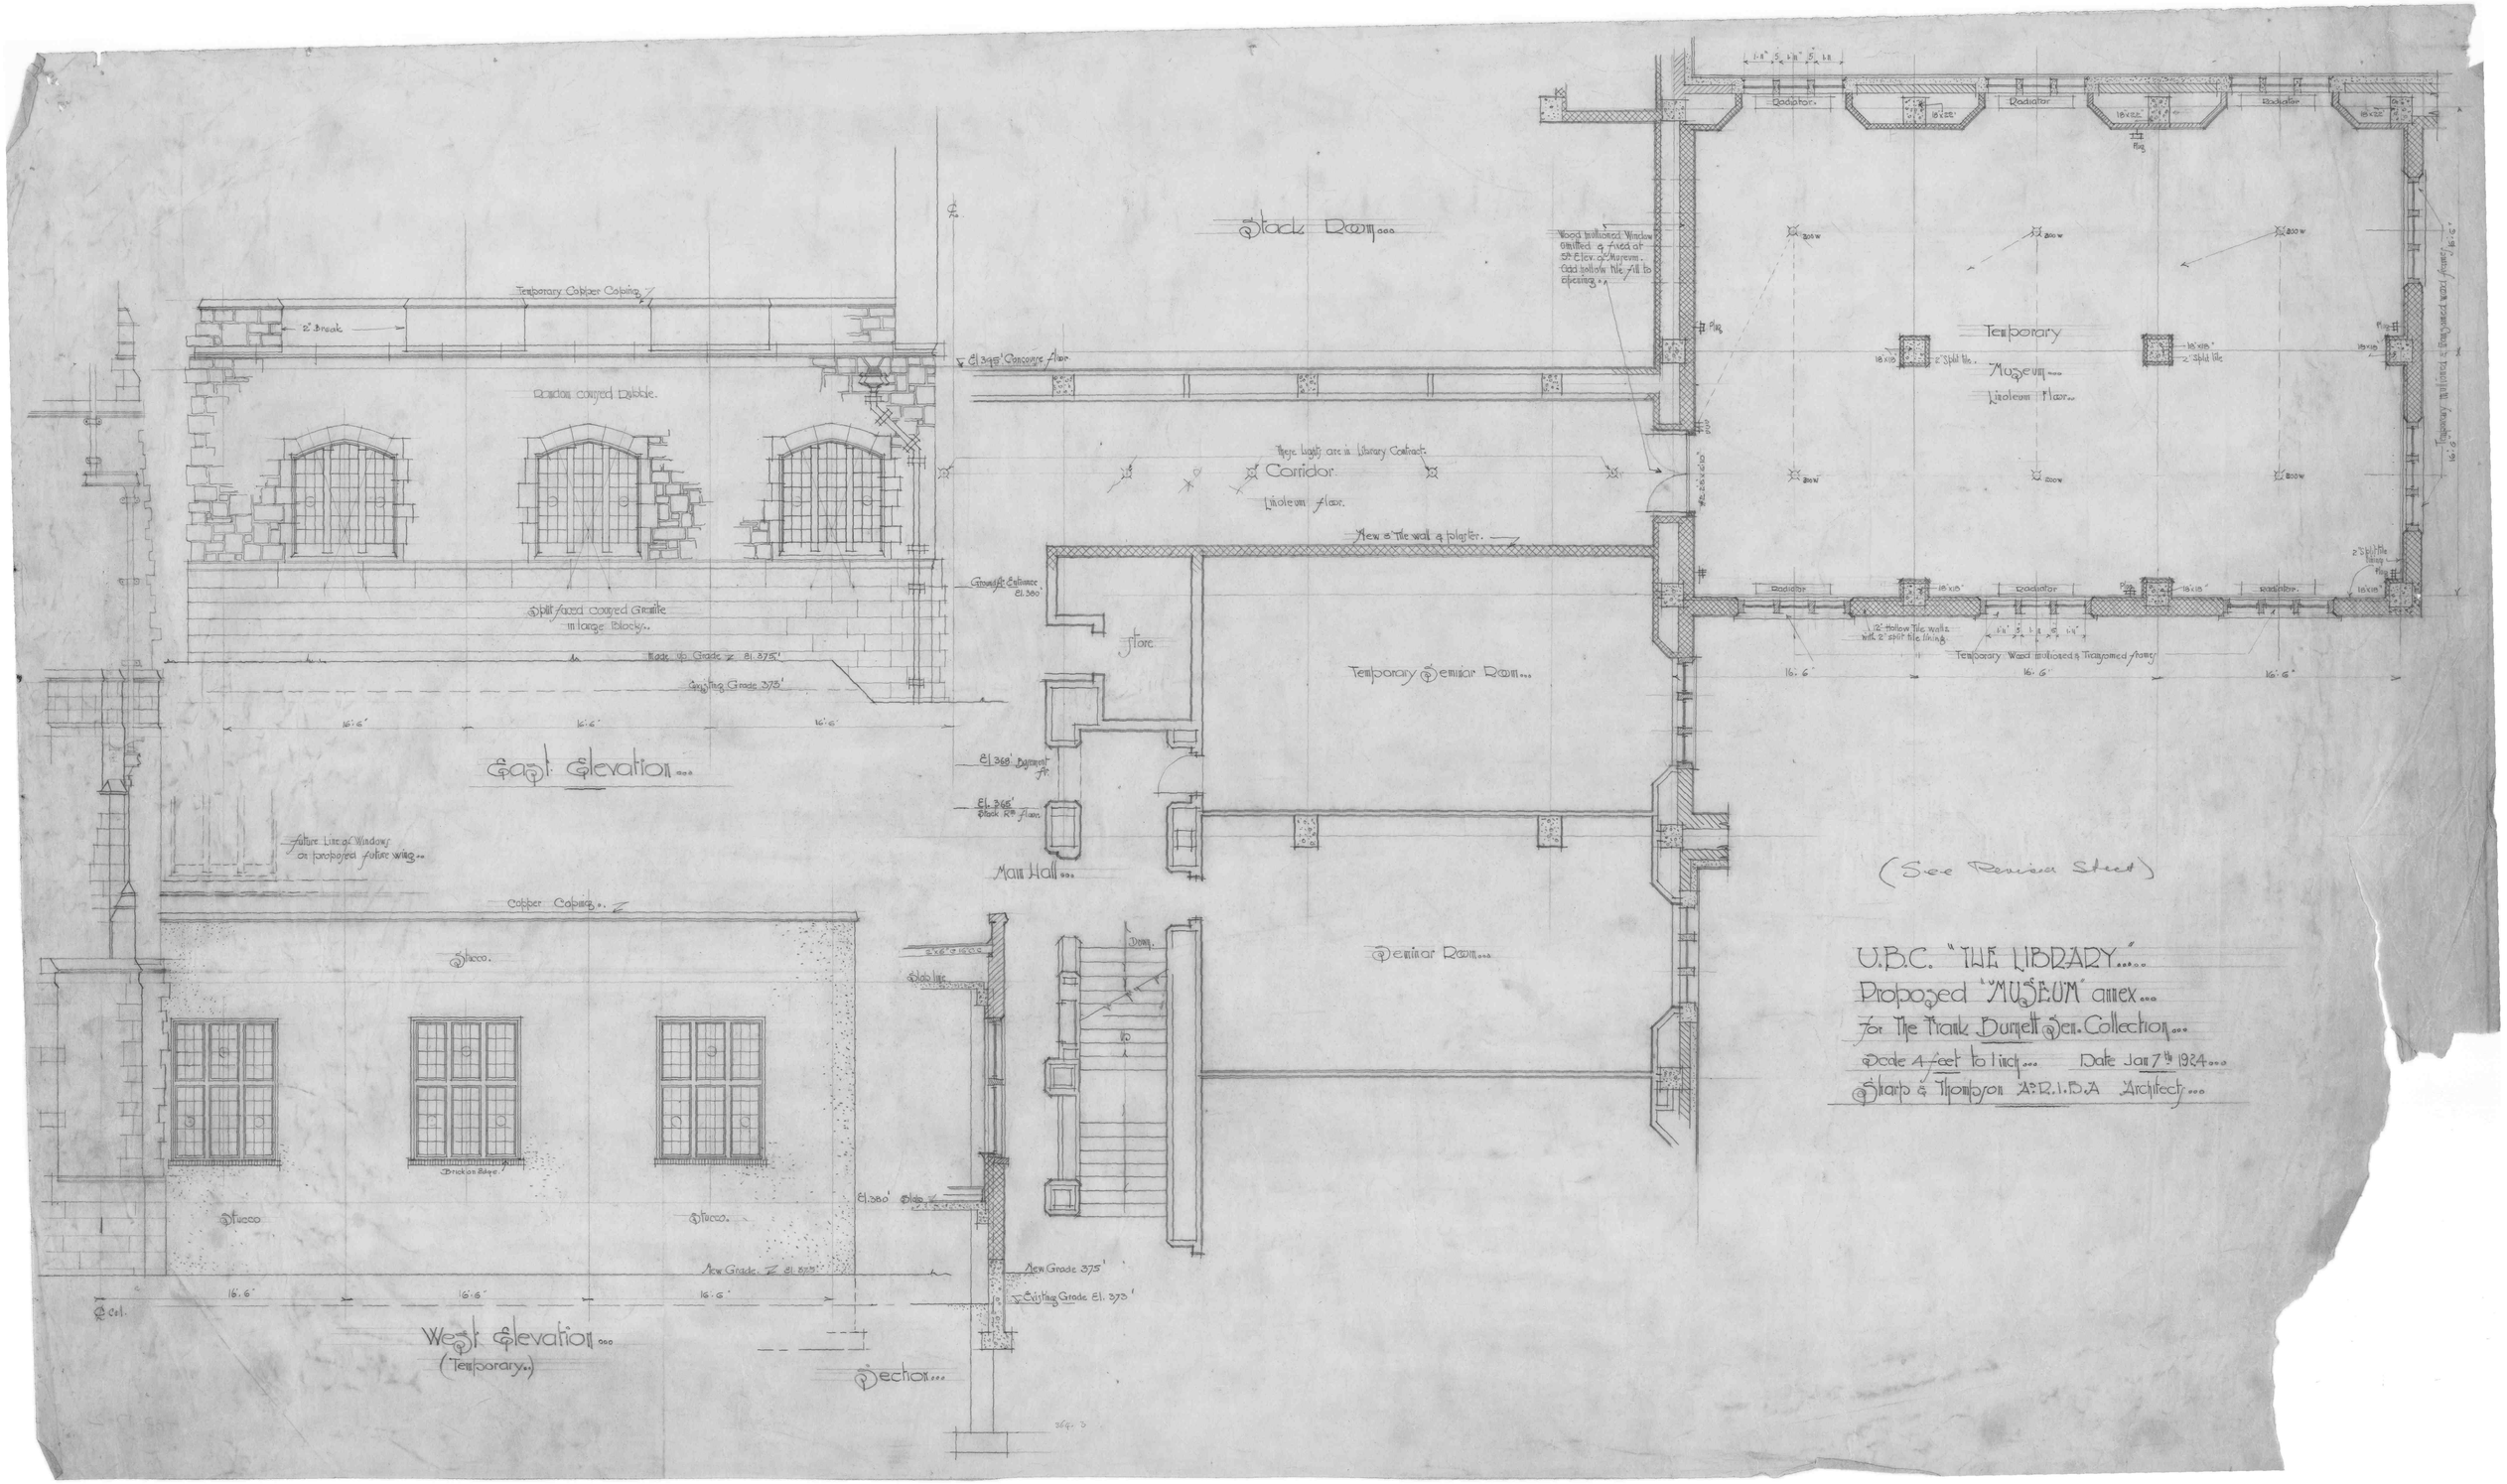

Stack Room...
Temporary Copper Coping
2" Break
Random coursed Rubble.
Split faced coursed Granite in large Blocks.
Made up Grade El. 375'
Existing Grade 375'
16'-6"
East Elevation...
Future Line of Windows on proposed future wing...
Copper Coping.
Stucco.
Brick on Edge.
Stucco
Stucco.
New Grade El. 375'
16'-6"
West Elevation...
(Temporary.)
El. 345' Concourse floor
These lights are in Library Contract.
Corridor.
Linoleum floor.
New 8" Tile wall & plaster.
Ground Ft. Entrance El. 380'
Store
Temporary Seminar Room...
El. 368' Basement Fr.
El. 365' Stack Rm. floor
Main Hall...
Seminar Room...
Down.
Slab line
El. 380' Slab
New Grade 375'
Existing Grade El. 373'
Section...
Wood mullioned Window omitted & fixed at 5th Elev. of Museum. Add hollow tile fill to opening.
Temporary Museum...
Linoleum Floor...
Radiator
Radiator
Radiator
Radiator
Radiator
Radiator
2" Split tile
2" Split tile
12" Hollow Tile walls with 2" split tile lining.
Temporary Wood mullioned & Transomed frames
16'-6"
16'-6"
16'-6"
(See Revised Sheet)
U.B.C. "THE LIBRARY"...
Proposed "MUSEUM" annex...
for The Frank Burnett Sen. Collection...
Scale 4 feet to 1 inch... Date Jan 7th 1924...
Sharp & Thompson A.R.I.B.A Architects...