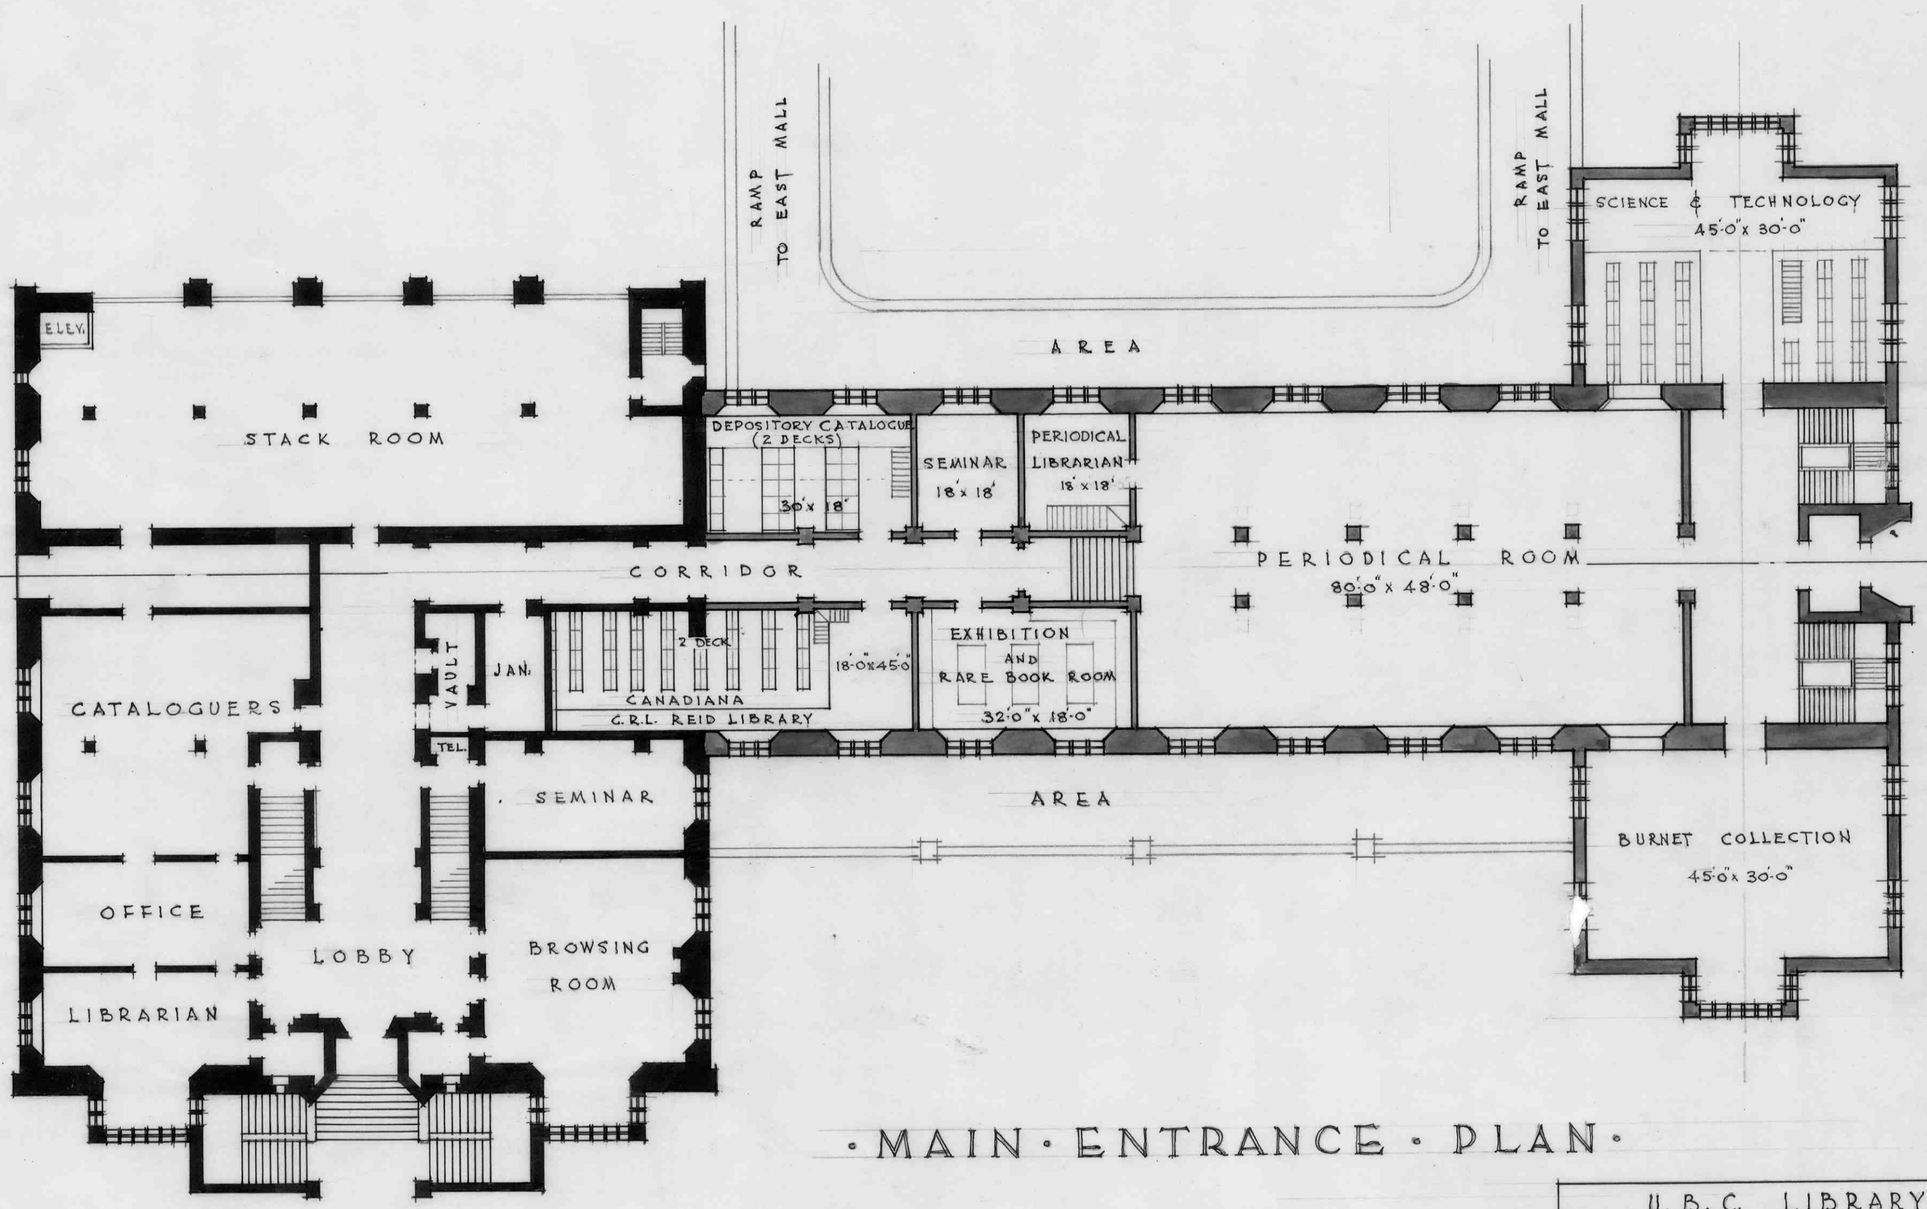

· MAIN · ENTRANCE · PLAN ·

U. B. C. LIBRARY
PROPOSED ADDITION
SHARP & THOMPSON
SCALE 1/16" = 1FT ARCHITECTS OCTOBER 1936 REV. AUG 1938