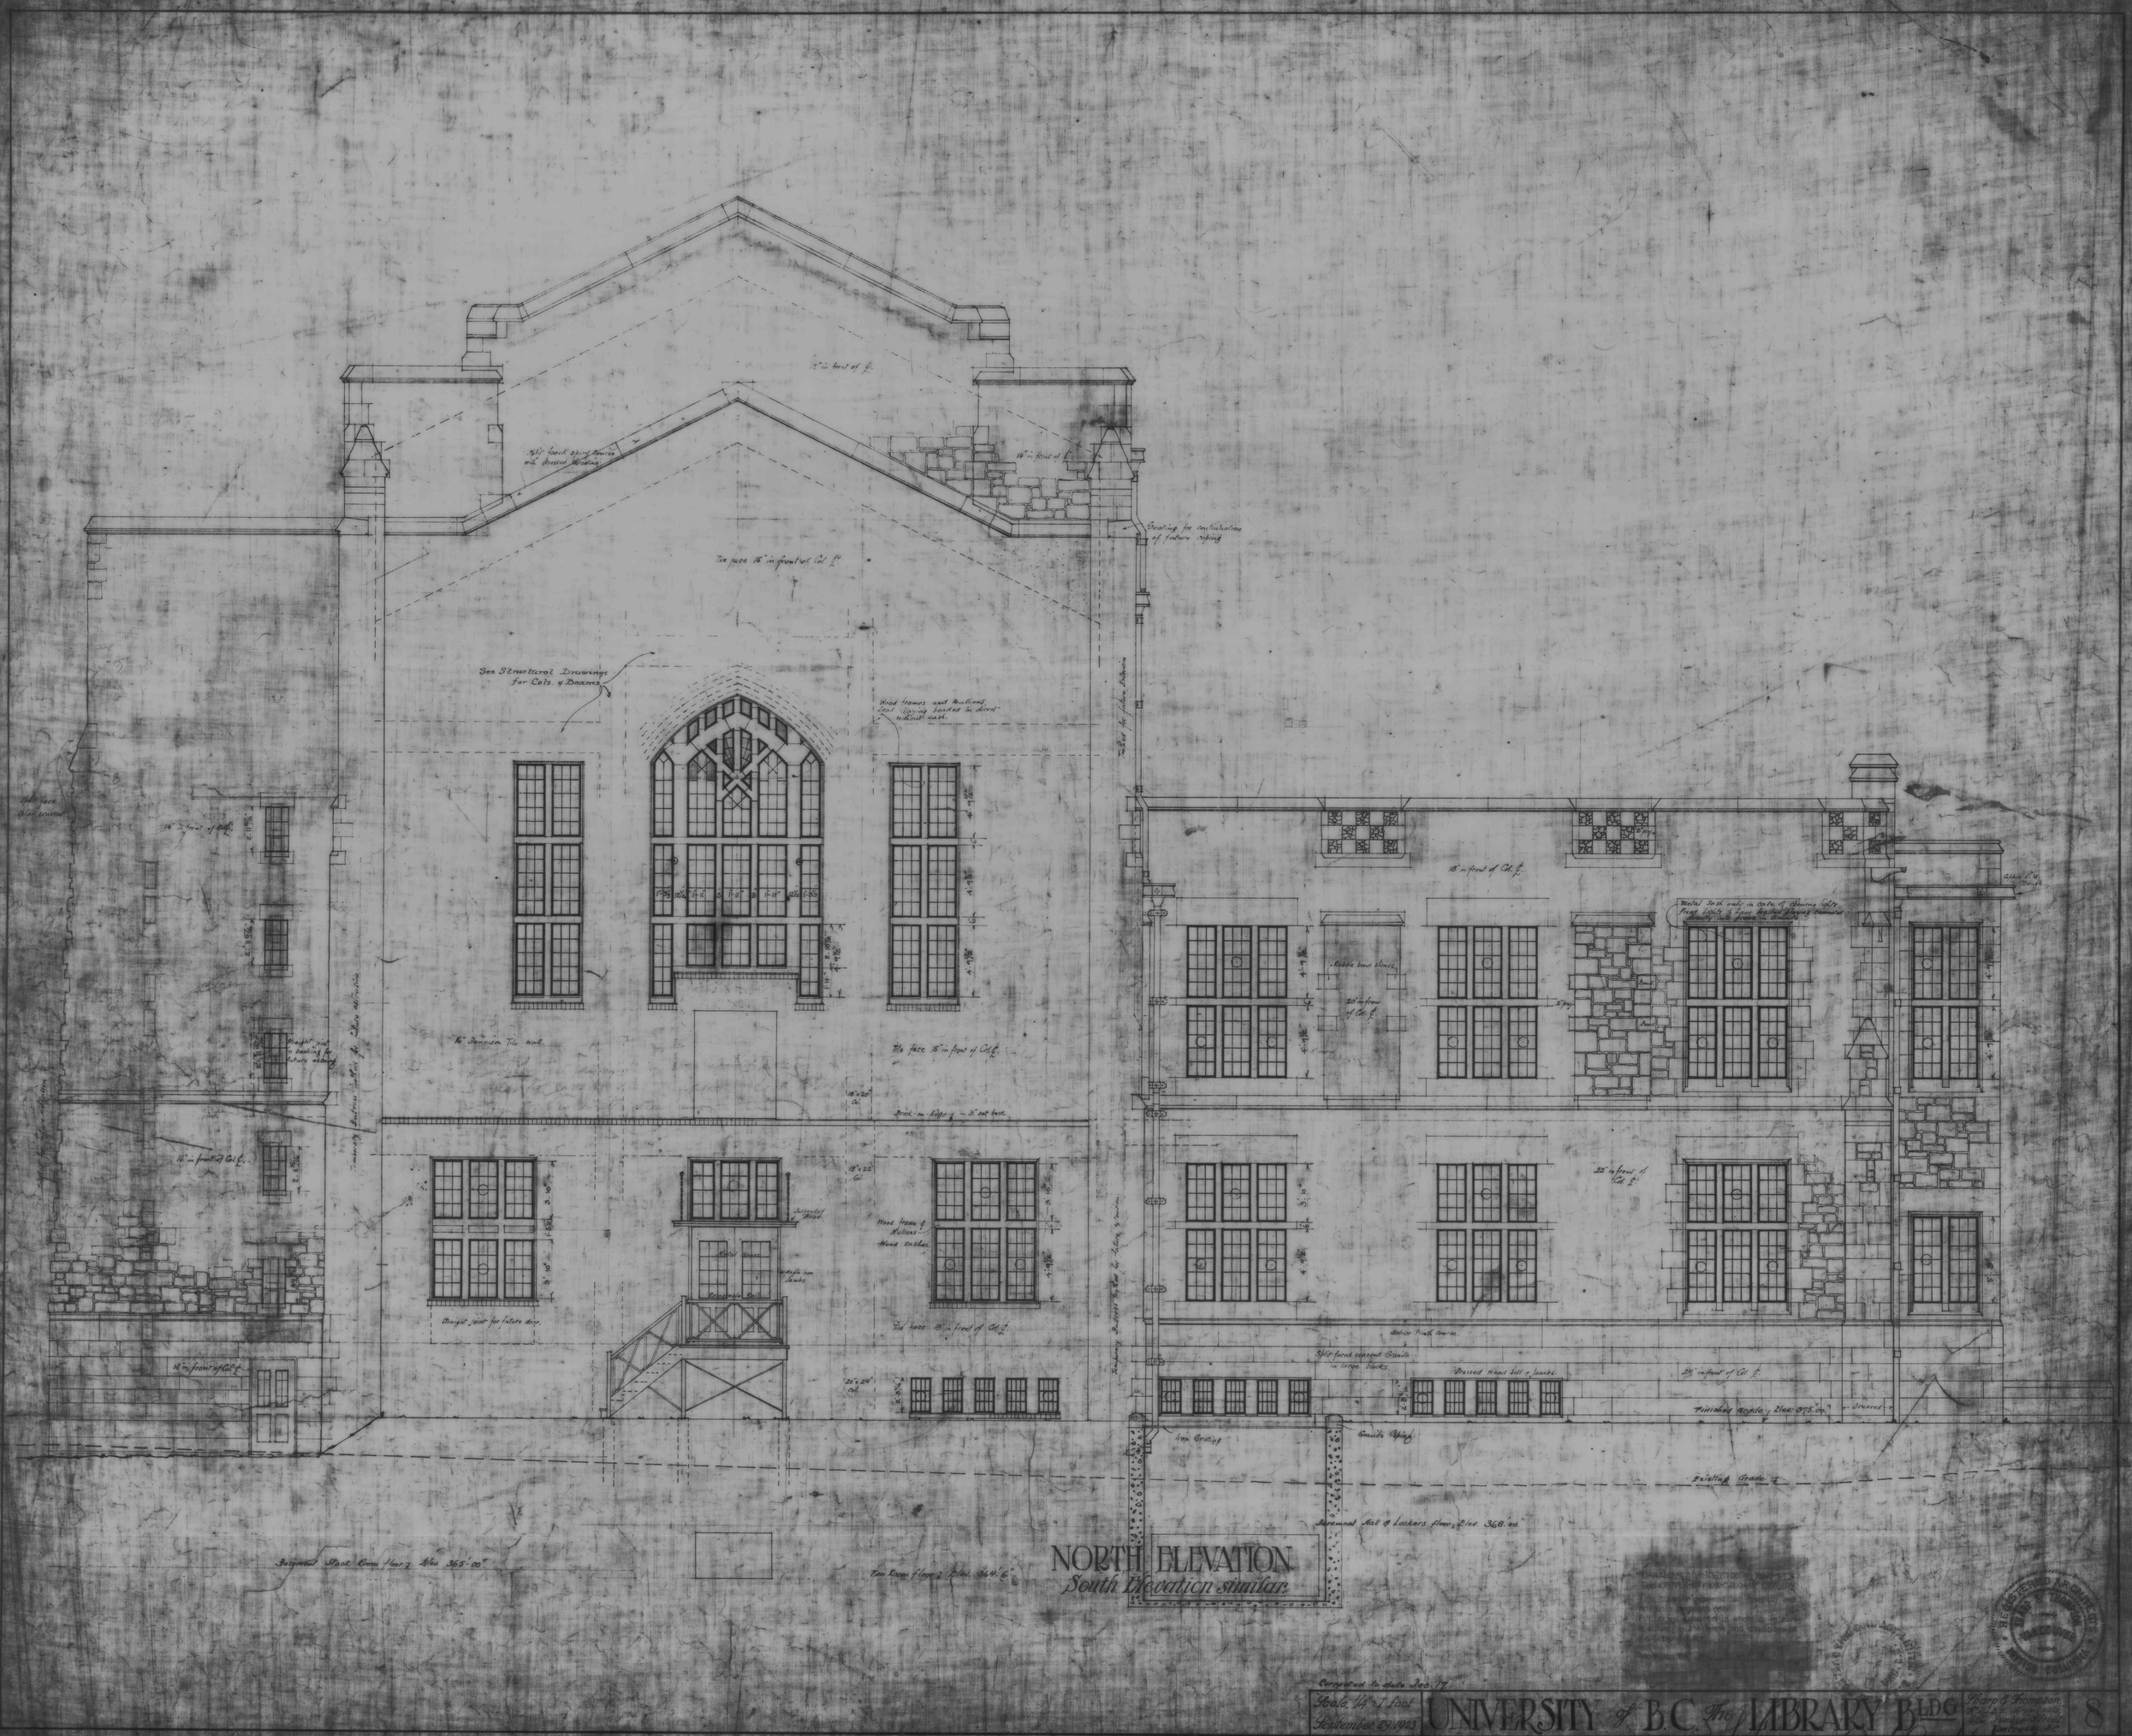
See Structural Drawings for Cols. & Beams
Hood frames and Mullions test laying beaded in direct without wash.
Tile face 15" in front of Col. ℄
Tile face 15" in front of Col. ℄
Brick-on-Edge - 3" set back.
Tile face 15" in front of Col. ℄
Straight joint for future door.
Hood frames & Mullions - Wood casings.
Suspended floor.
Electric Elevator
Temporary Bulkhead
Temporary Bulkhead to be taken down
Temporary Bulkhead to be taken down
Seating for installation of future coping
Tiles to follow as shown
Rubble base blocks
Metal Sash only in Corts of Observatory
Ashlar Wall course.
Split faced cement Granite in large blocks.
Pressed Metal Sill & Jambs.
Finished Grade - Elev. 375.00
Iron Grating
Granite Coping
Existing Grade
Basement Hall & Lockers floor, Elev. 368.00
Basement Stack Room floor - Elev. 365.00
Iron Room floor - Elev. 364.6
NORTH ELEVATION
South Elevation similar.
Compared to date Dec. 17.
Scale 1/4" = 1 foot
September 29, 1923
UNIVERSITY of B.C. The LIBRARY BLDG
Sharp & Thompson
8