

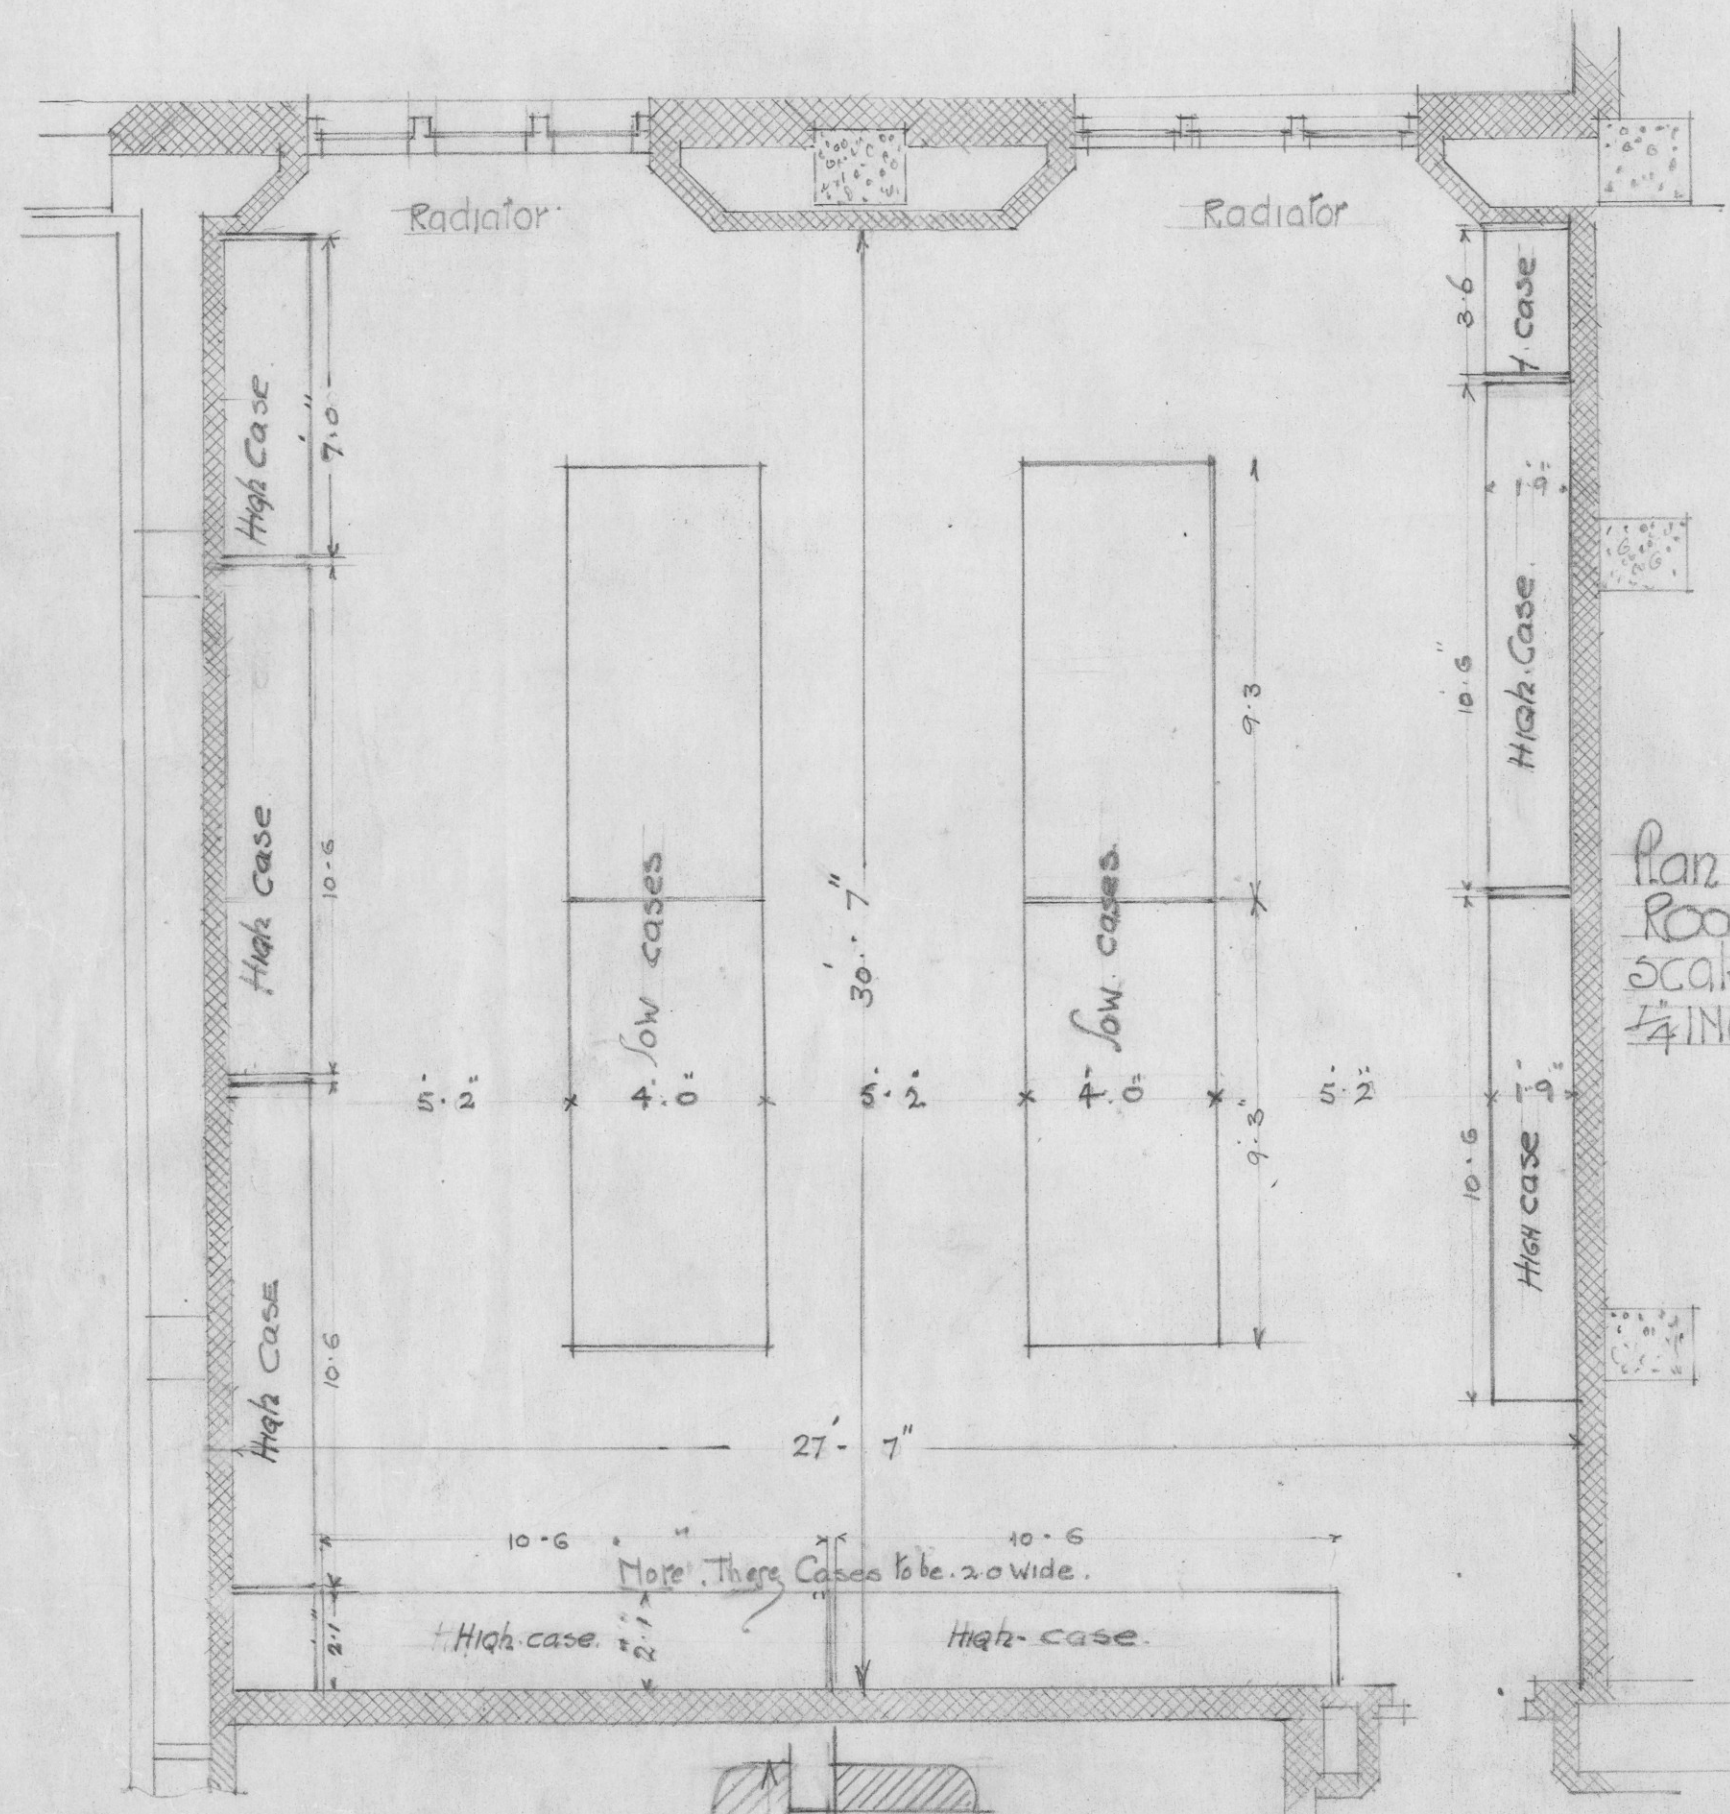


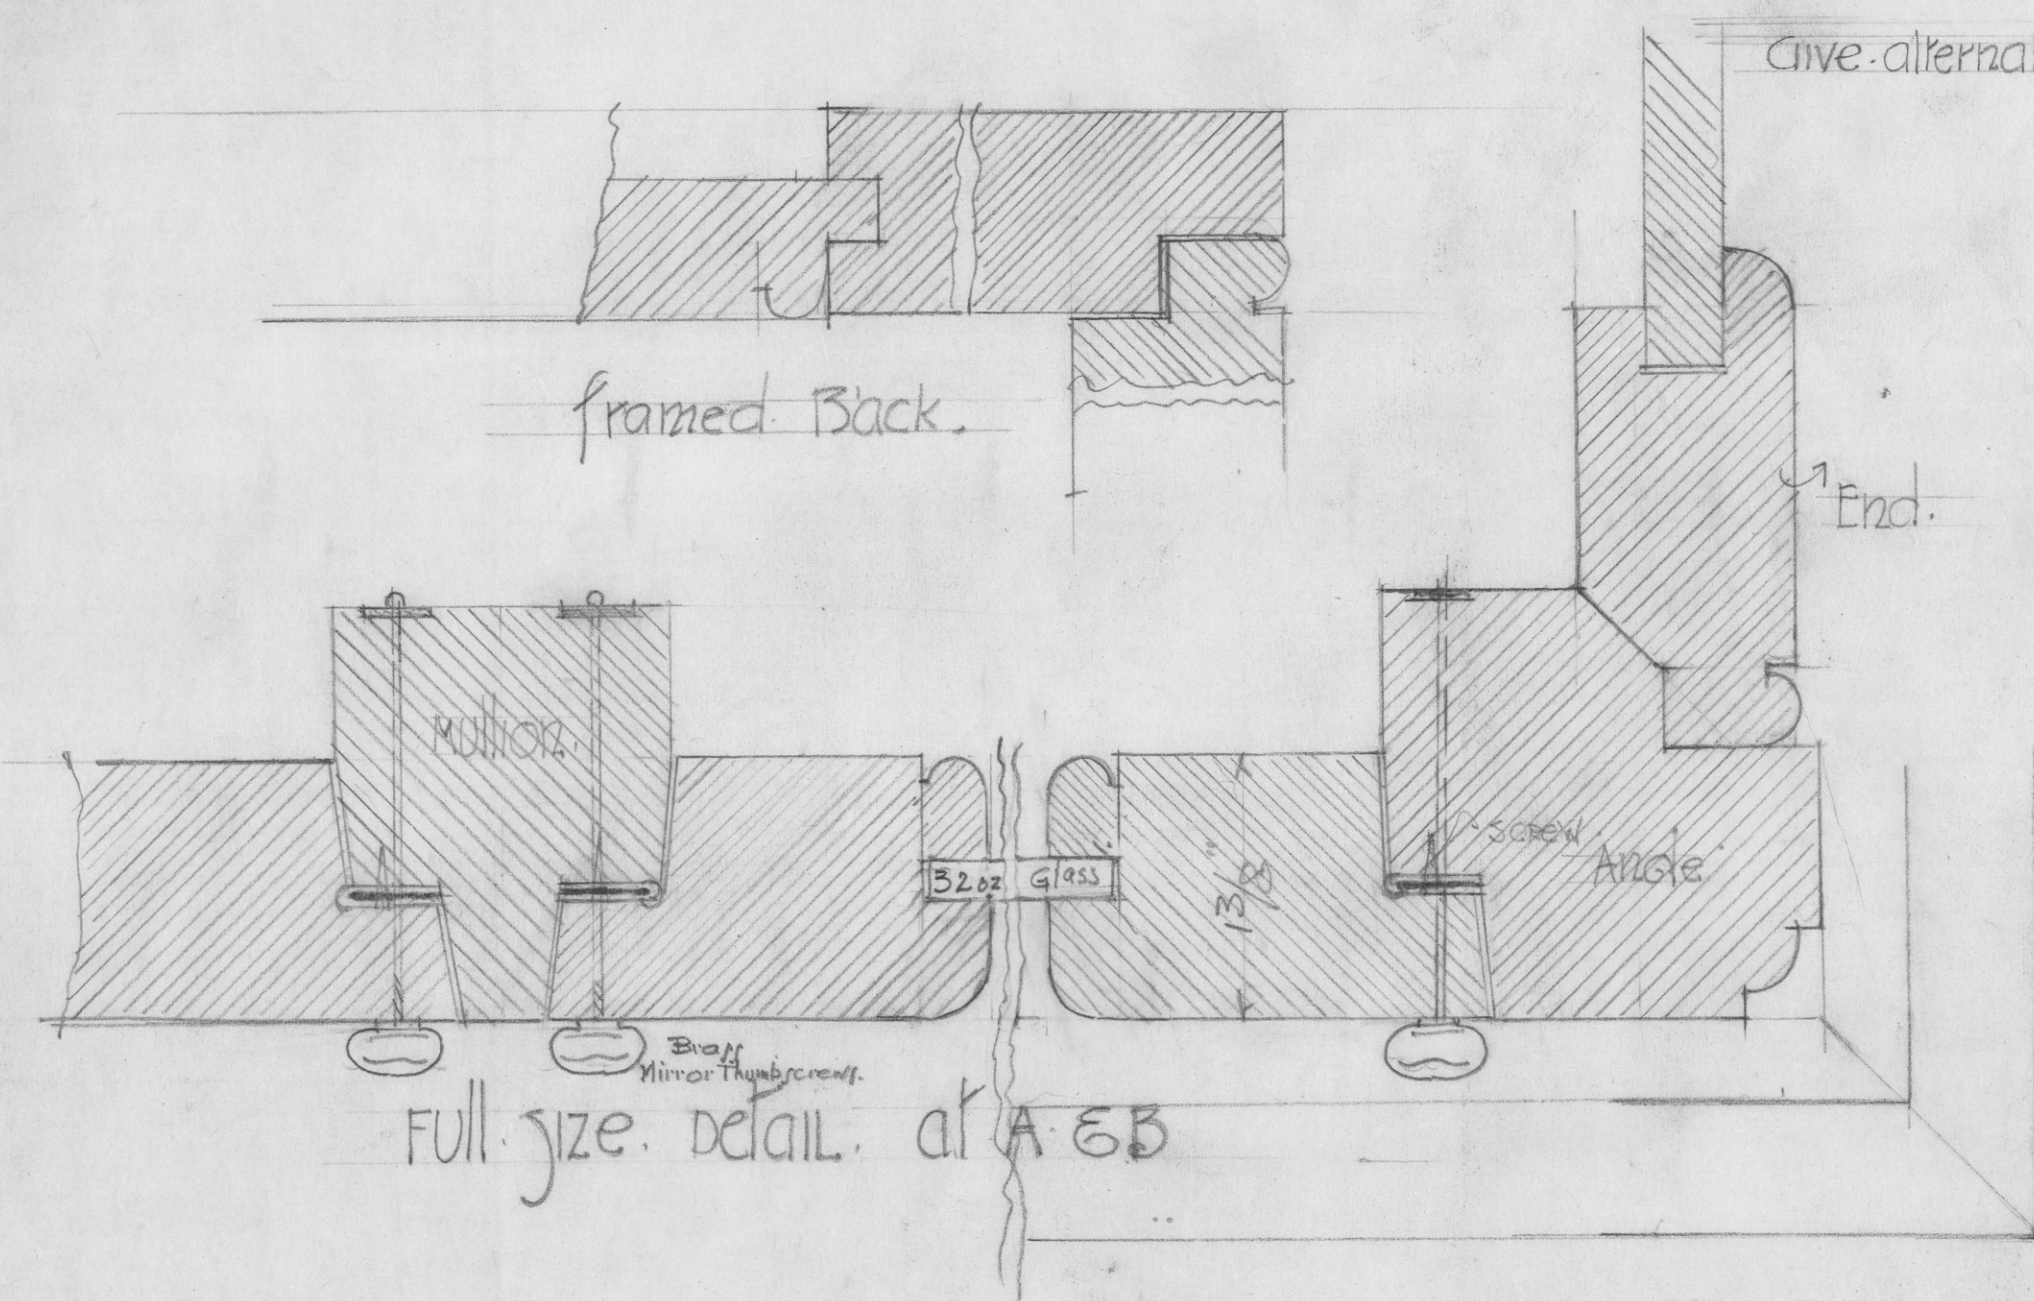

Plan of Room
scale drawing
1/4 inch = 1 foot

Give alternative figure for this equipment constructed with B.C. cedar. Stained & given two coats Varnish. Last coat Salin. finish.


Specification: All in veneered quarter cut American White Oak
Stained, filled & given two coats Pratt & Lambert's Varnish
Last coat rubbed with pumice stone & oil to dull approved finish
Floors inside cases to be dressed & painted three coats
Paint & one enamel to approved finish
Cedar v. joint backs & ceilings to be stained & given two coats
Varnish last coat Salin. finish.
All Hardware included. Locks to be Bellville 12 Series with
other locks in Building

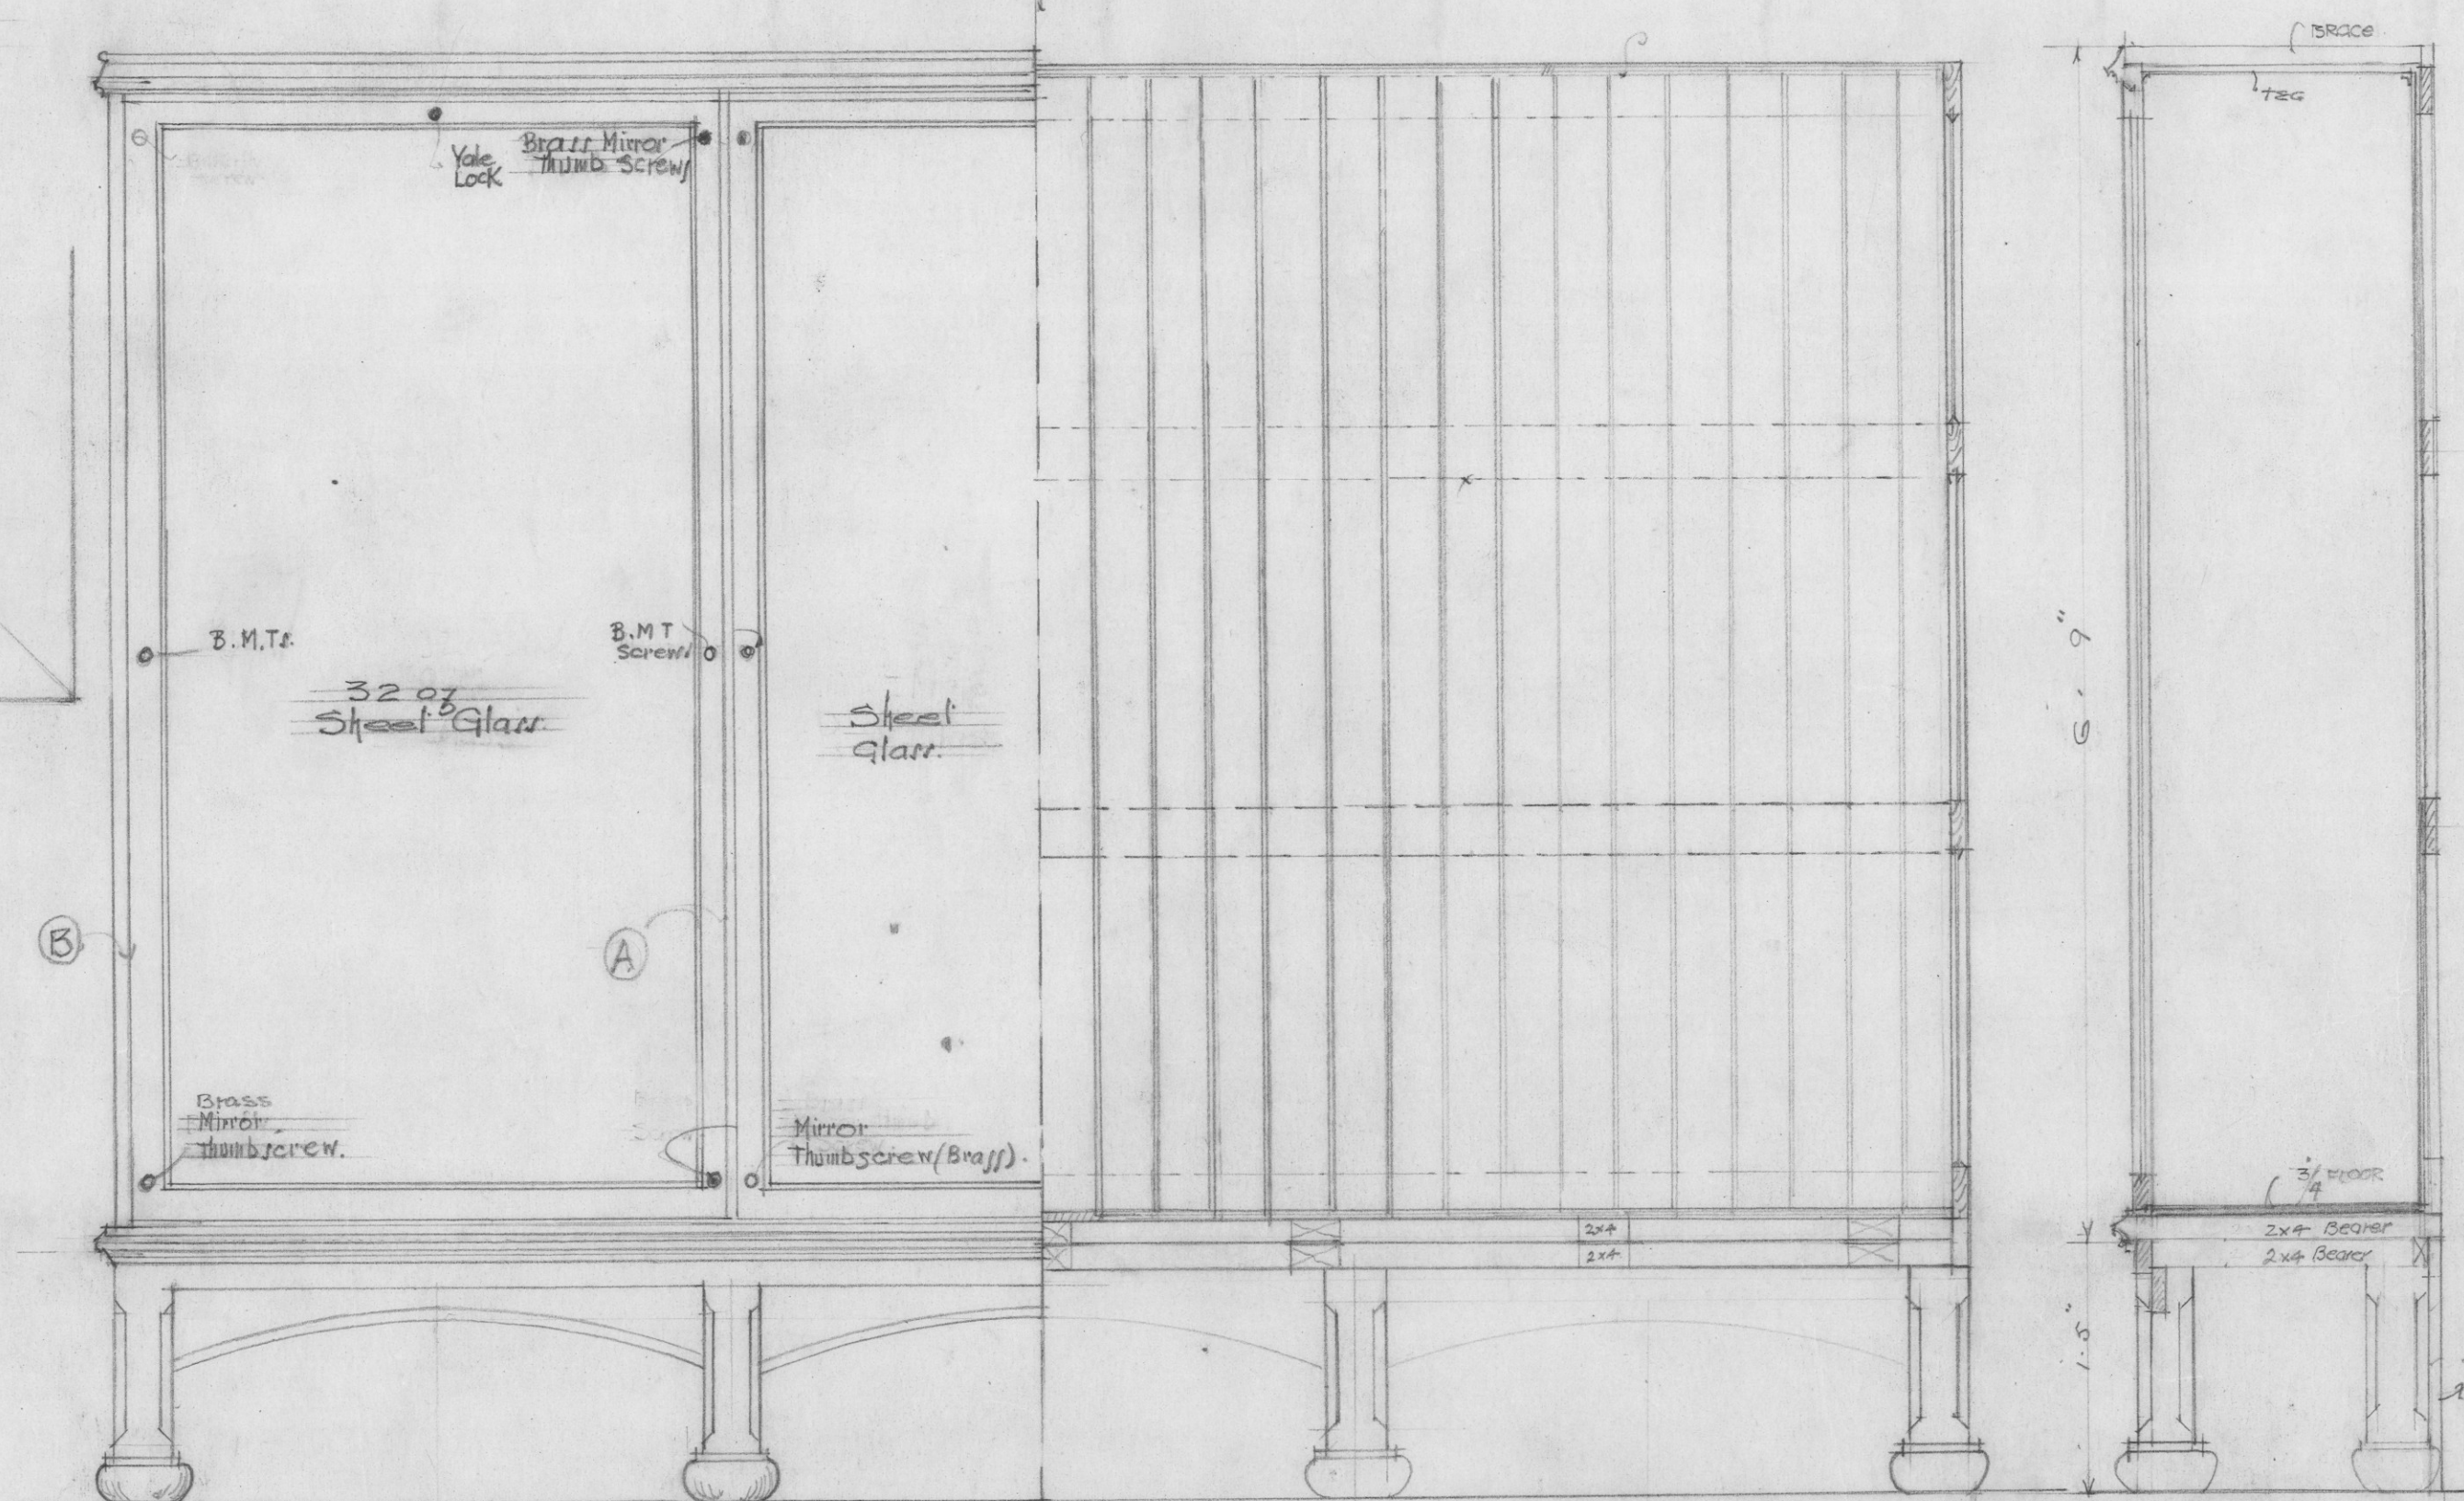


Half Elevation
High Cases

Section
High Cases


cross section

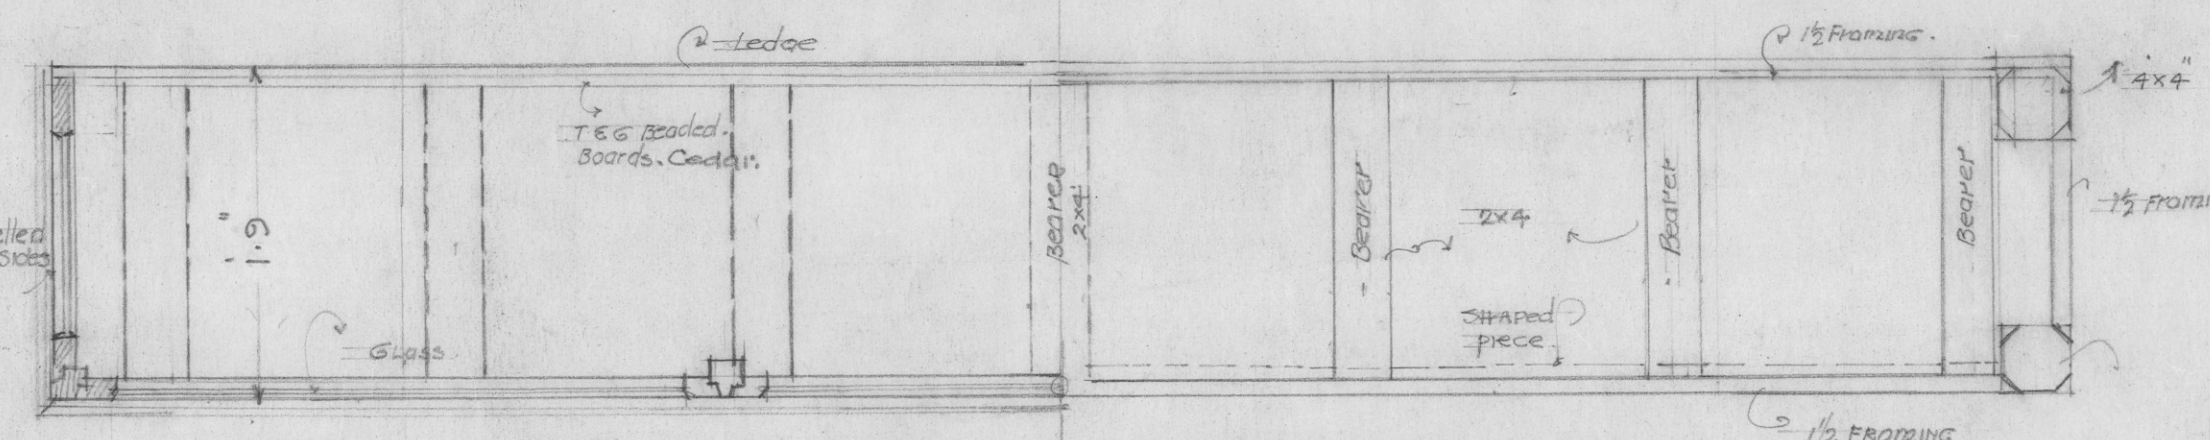


Plan above decking
Plan below decking
Detail of High Cases round room

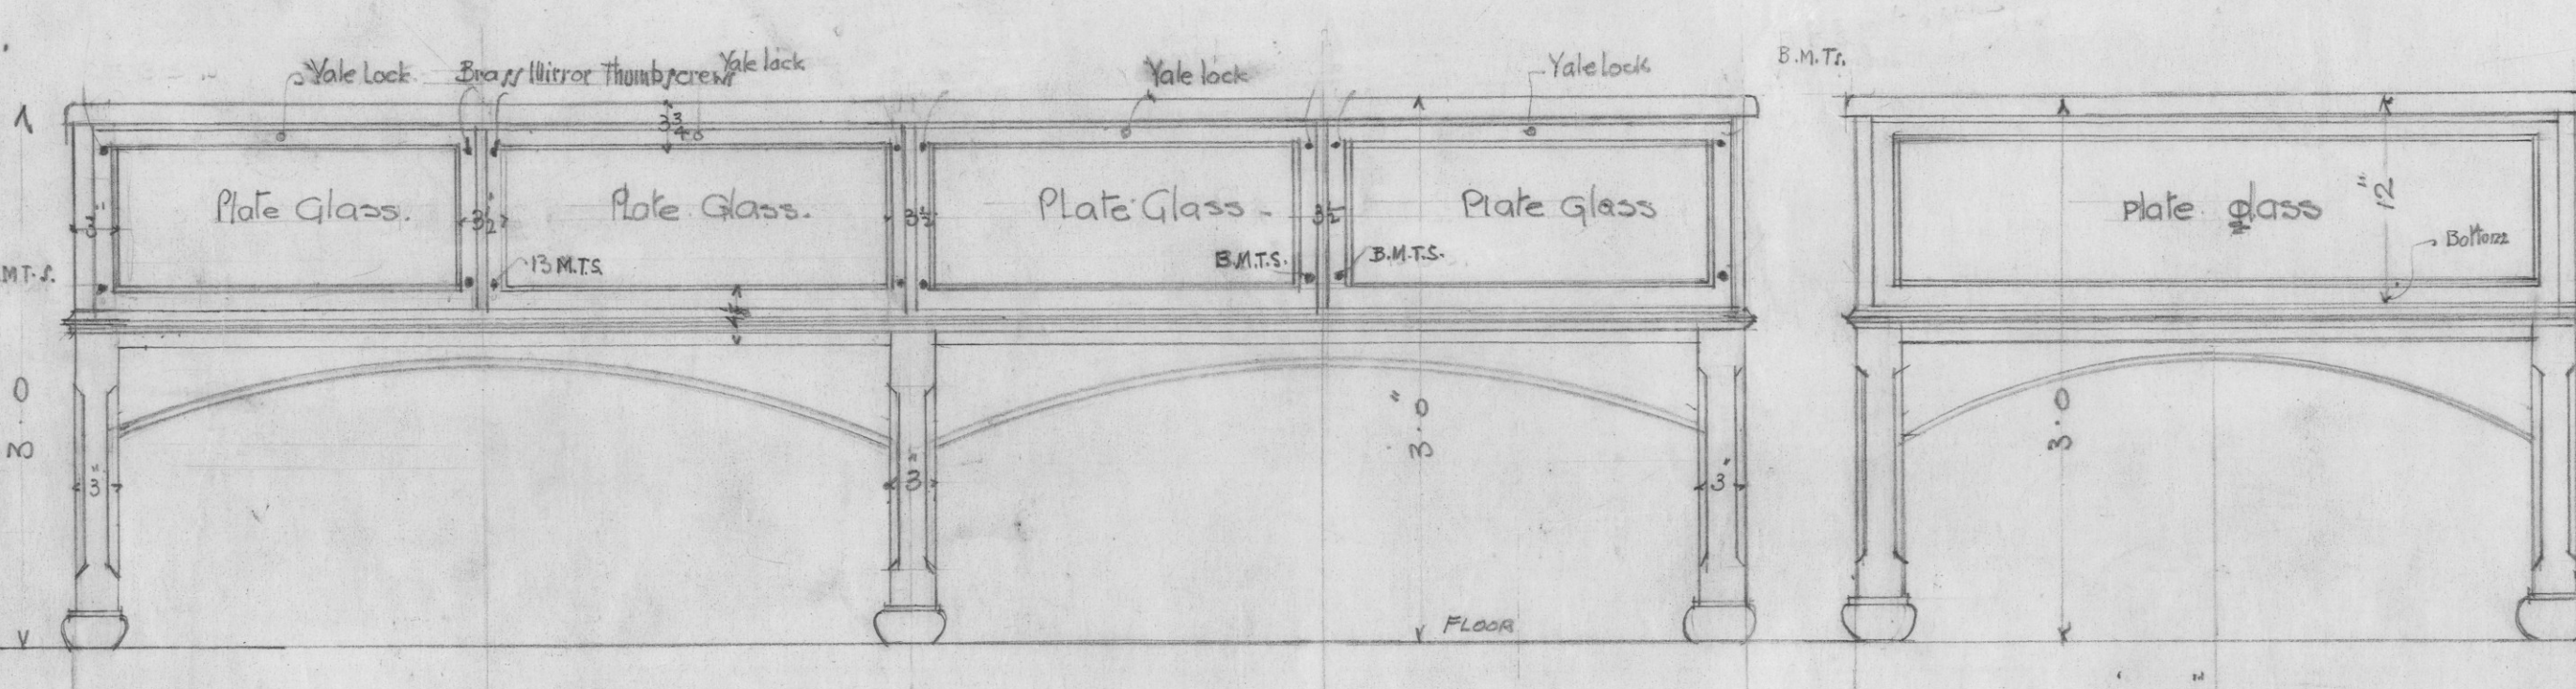

Elevation
Detail of Low Cases in Centre of Room four required

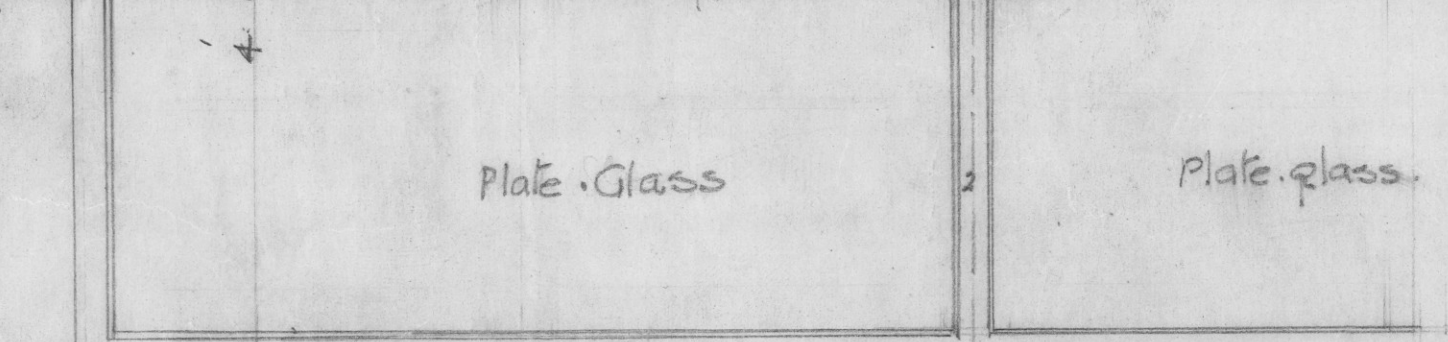

Quarter Plan on top

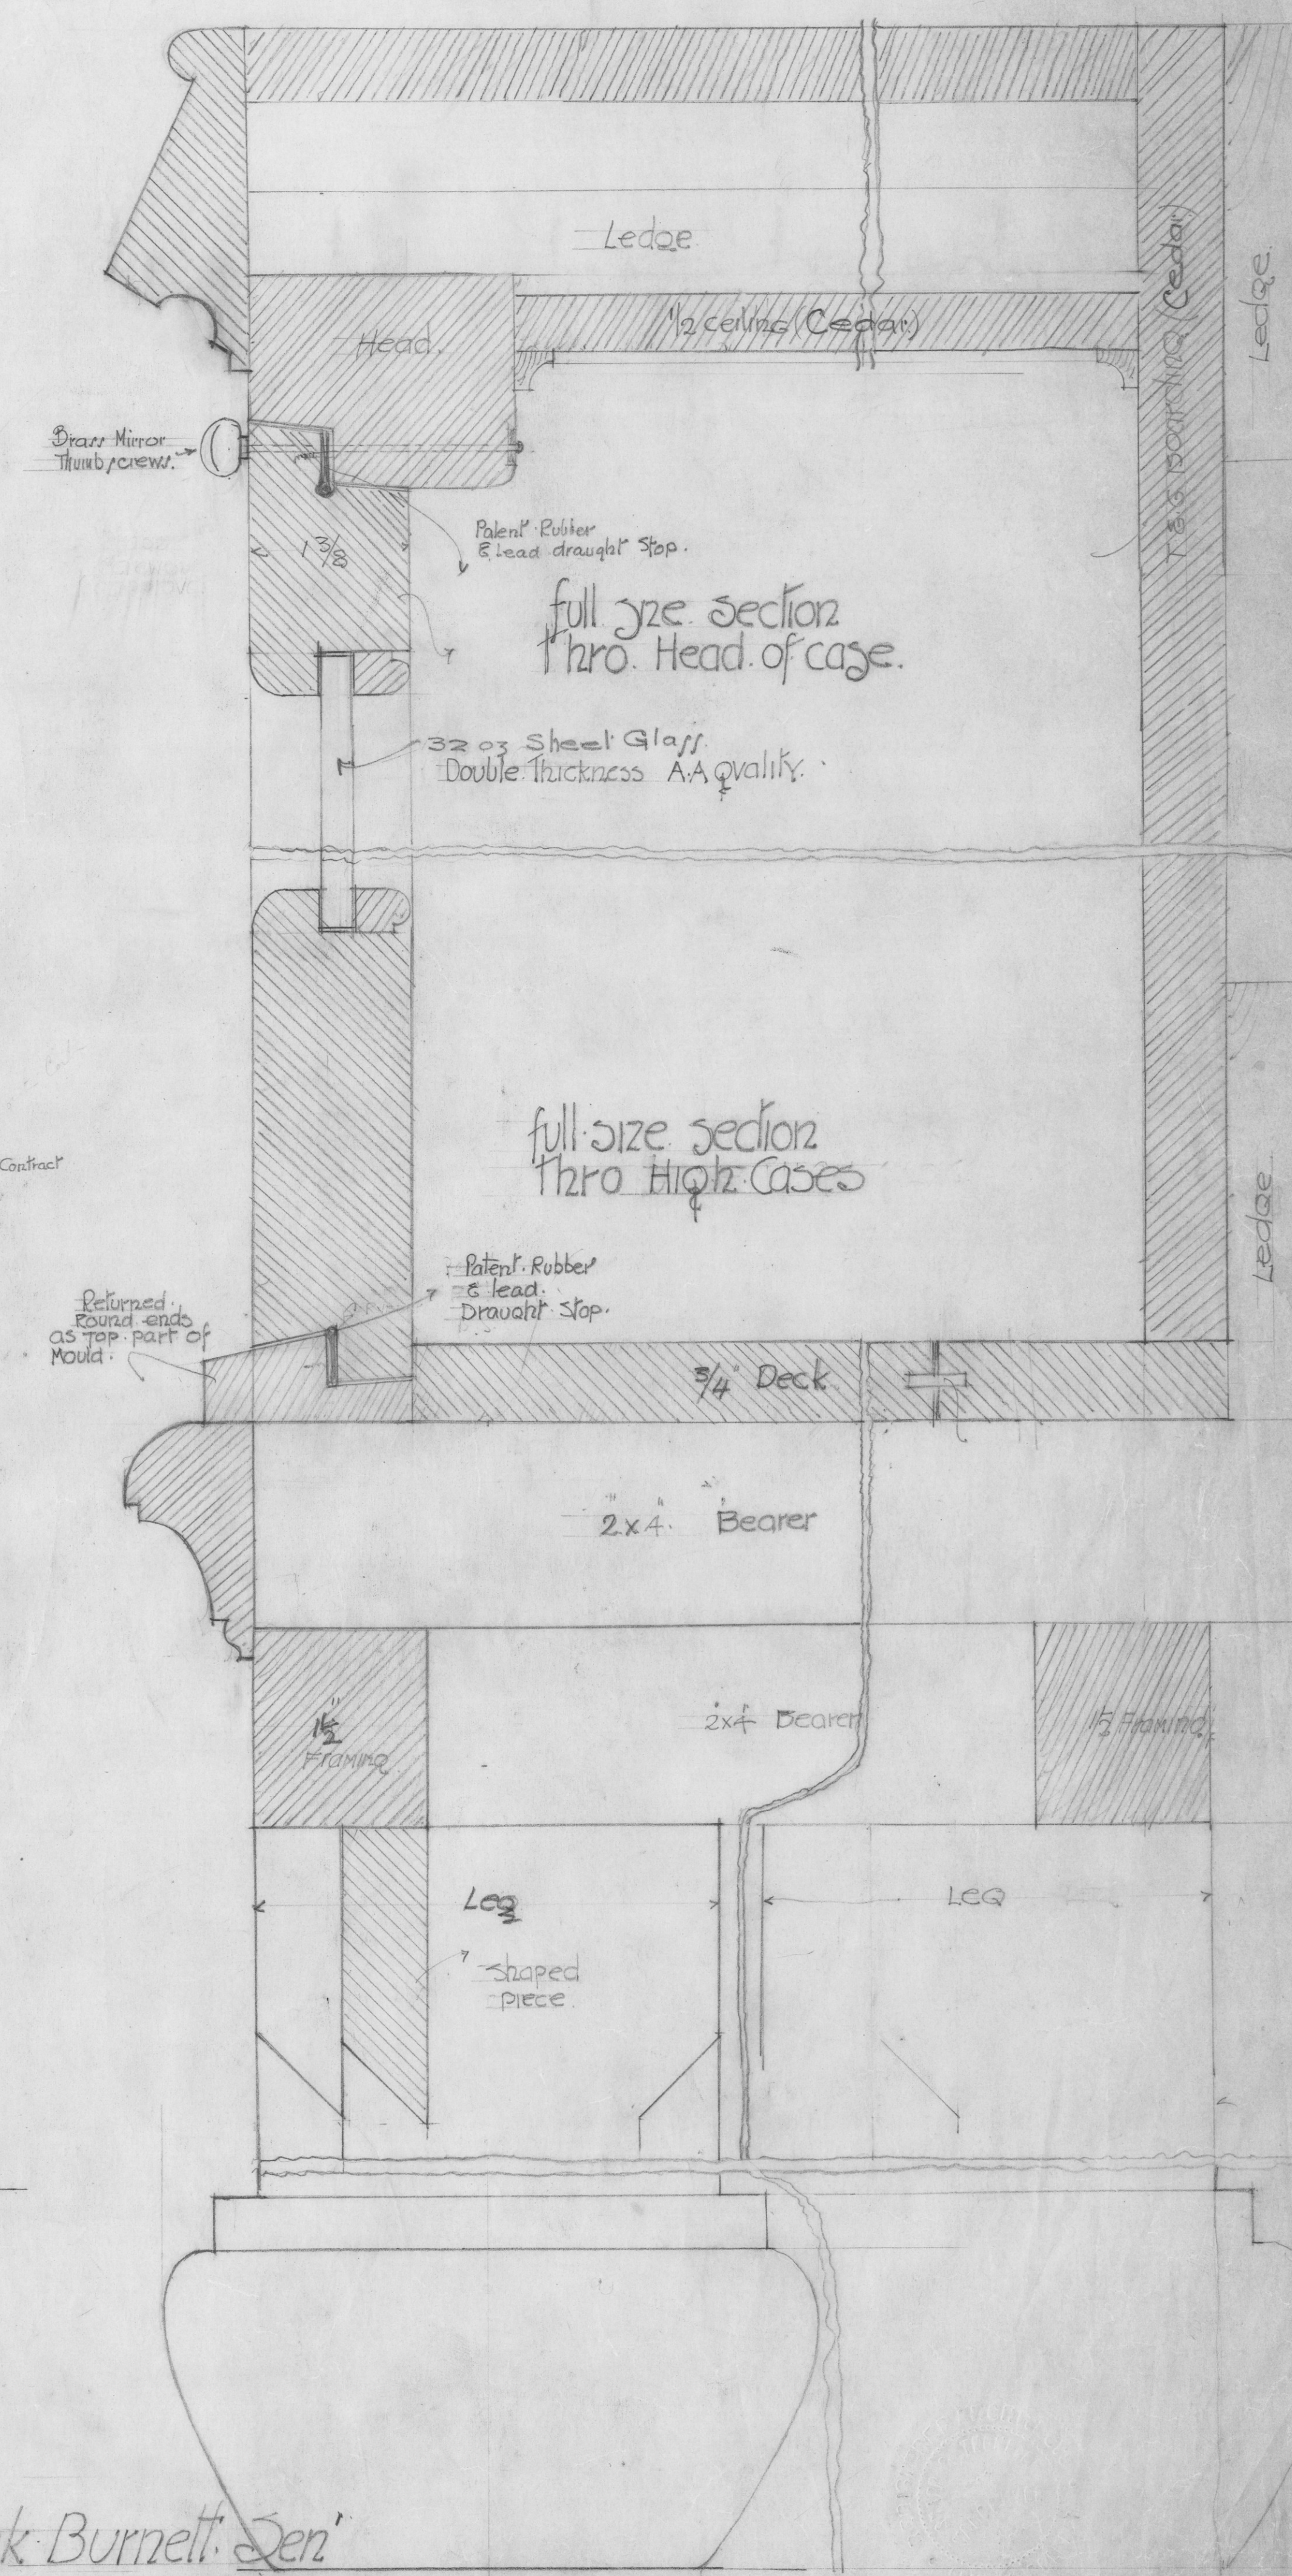

full size section
thro. Head of case

full size section
thro. High Cases

U.B.C. The Library
fittings for Museum for the Frank Burnett Den
Collection
former temporary Seminar Room
Main Floor.

April 21 1925 Sharp & Thompson A.R.I.B.A
Architects Vancouver