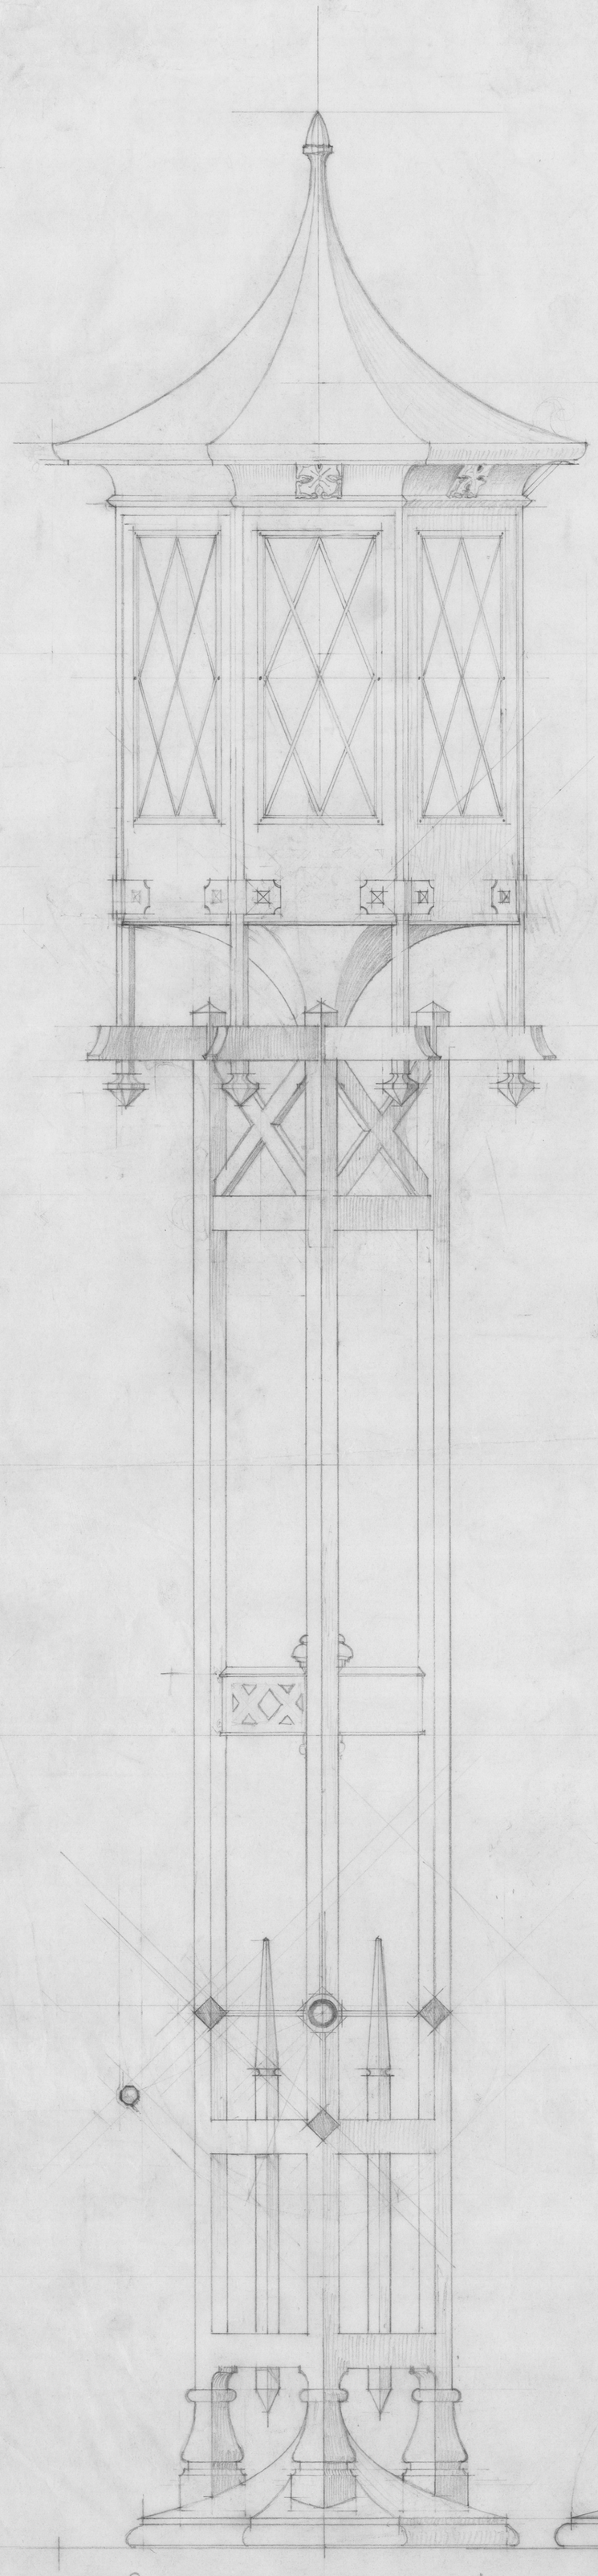

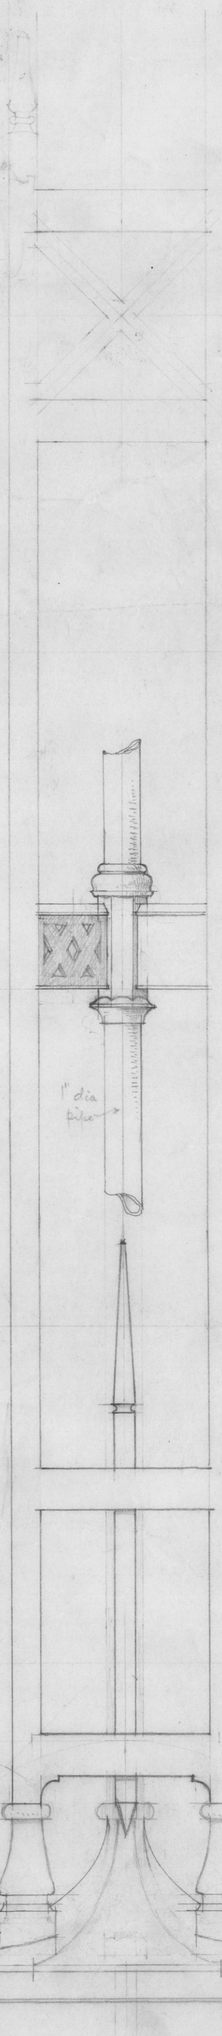

University of B.C.
The Library

Suggestions for Electric Standards.

April 1912

Phaps Thompson
Architects

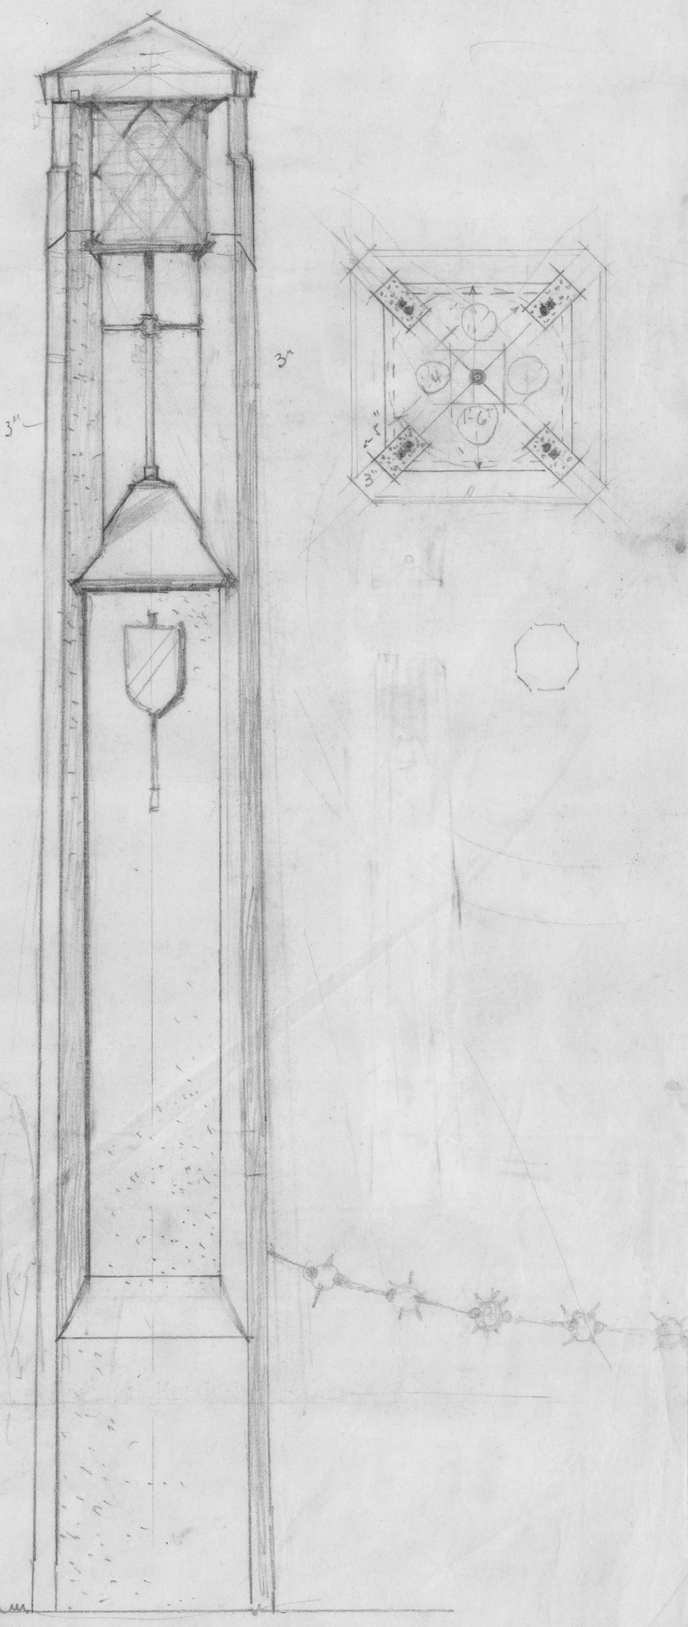

Quarter-full-size in Wrought Iron
At Library Entrance

Inch Scale (in concrete)
Main Campus Lighting.