



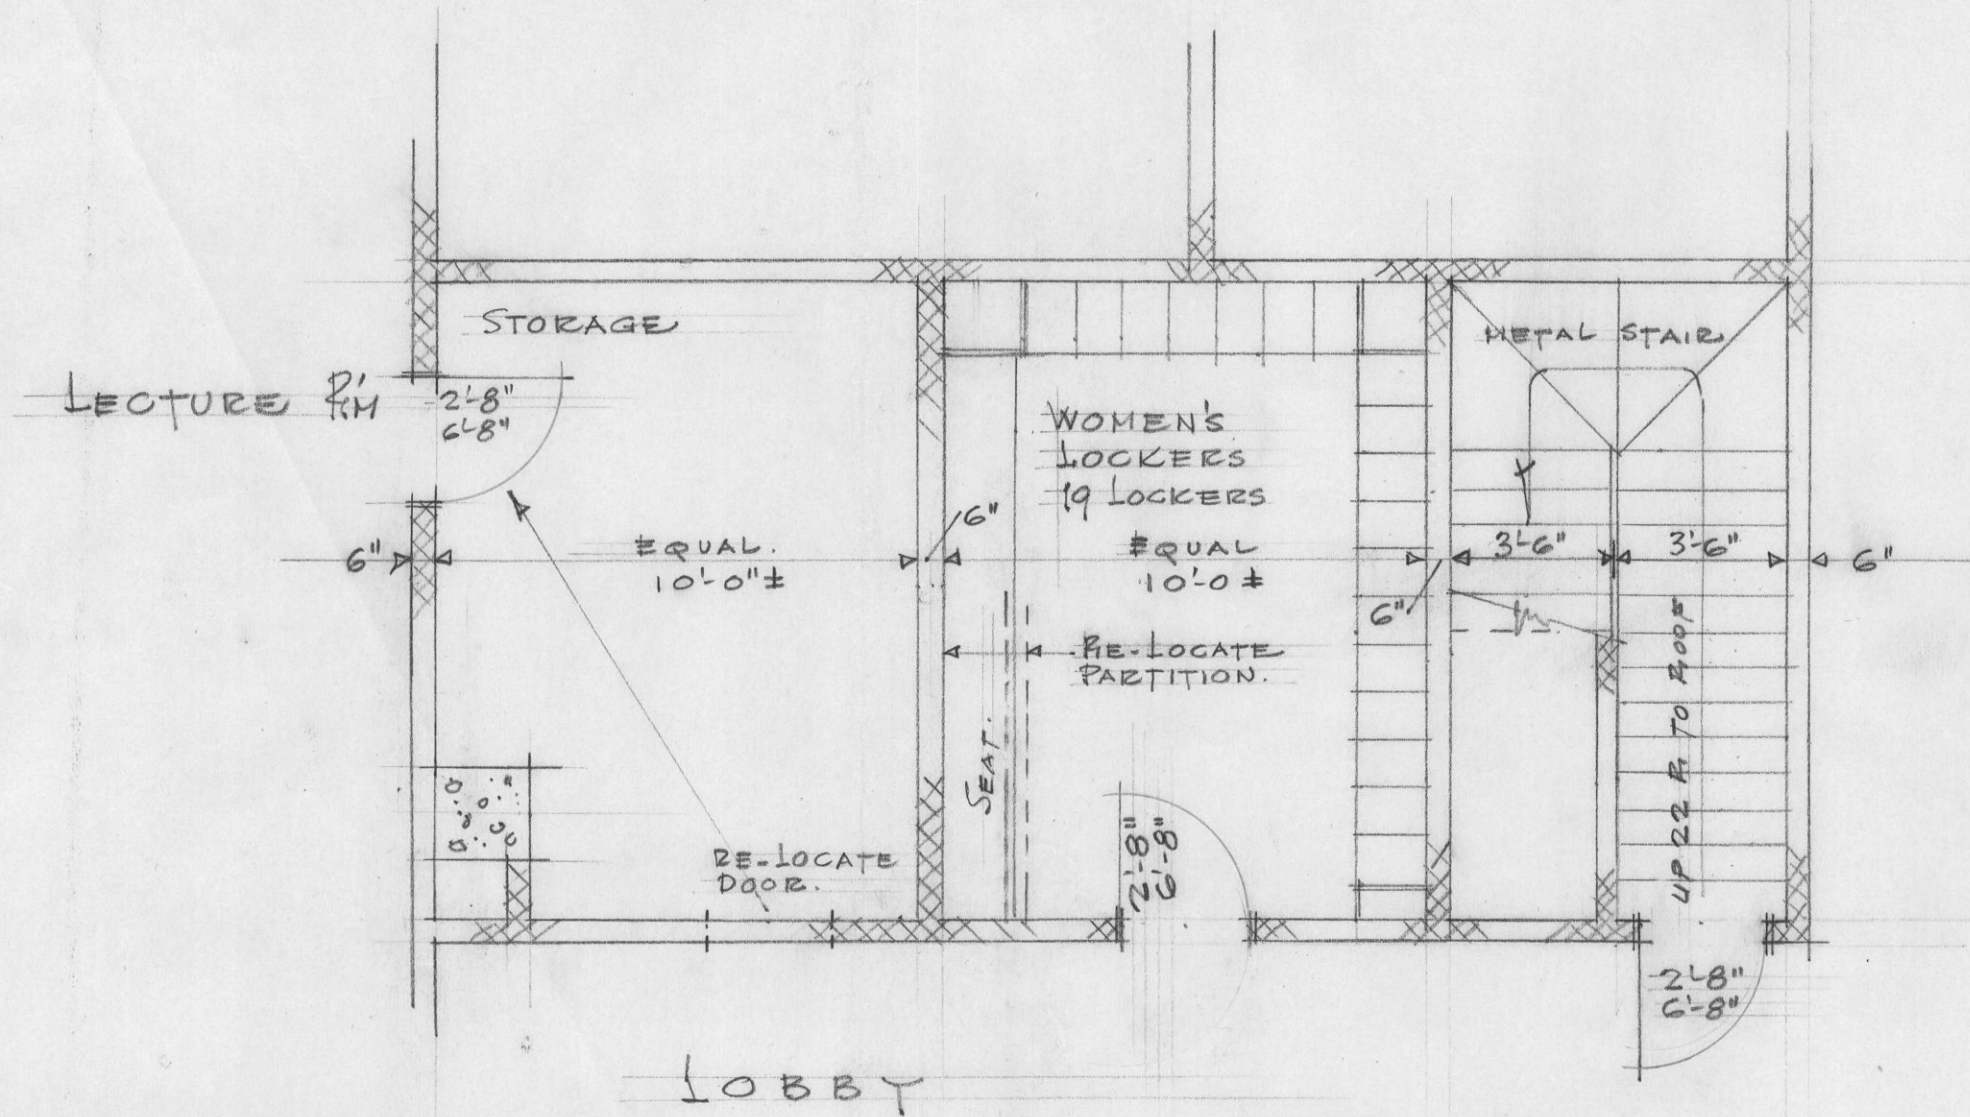

SCALE - $\frac{1}{4}" = 1'-0"$

ALTERATIONS TO RMS ADJOINING
FIRE STAIR — TOP FLOOR.

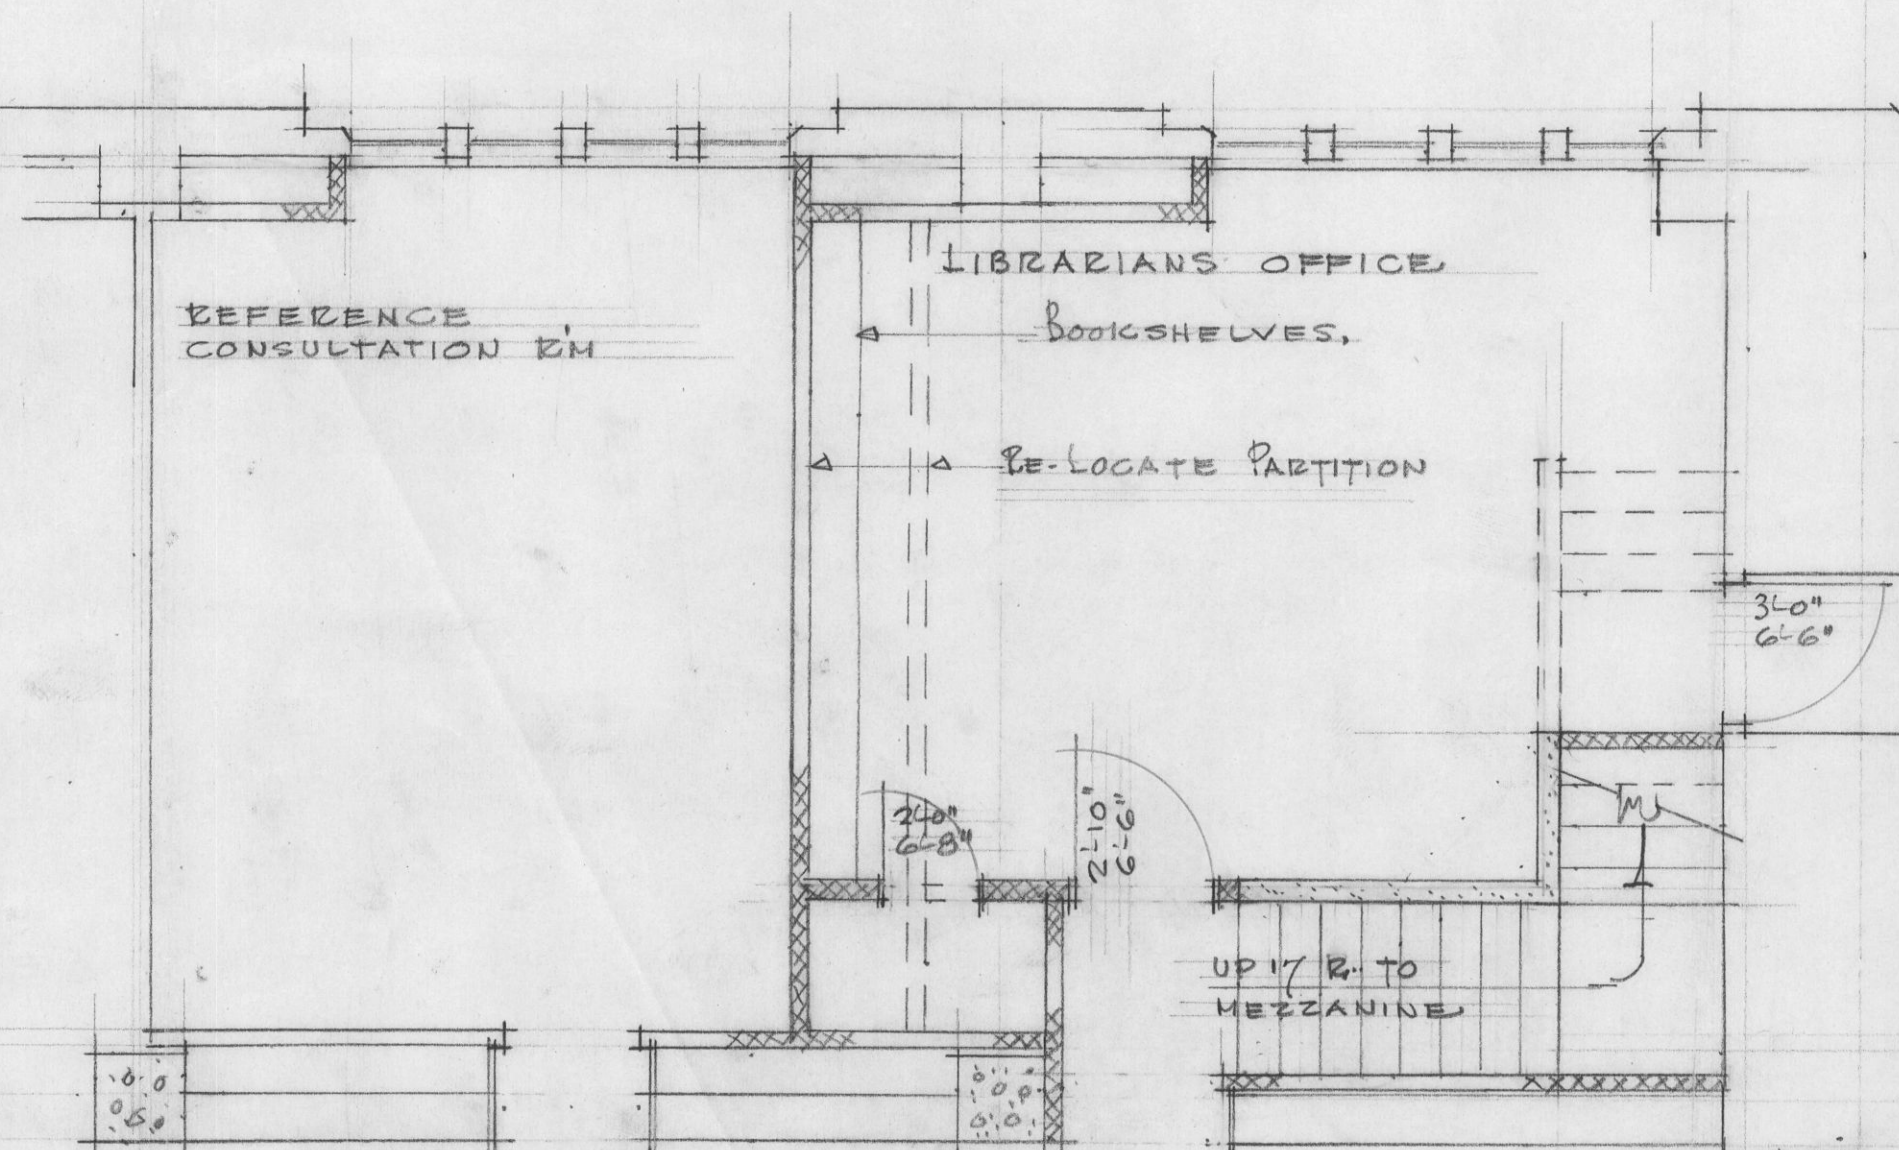

SCALE - $\frac{1}{4}" = 1'-0"$

ALTERATIONS TO PARTITIONS IN LIBRARIANS
OFFICE BELOW EAST MEZZANINE ON
CONCOURSE FLOOR LEVEL

PROPOSED ALTERATIONS TO LIBRARY BLD ADDITION -

SHARP & THOMPSON - ARCHITECTS

SEPT 18/47

SHEET # 33

Y-1593