
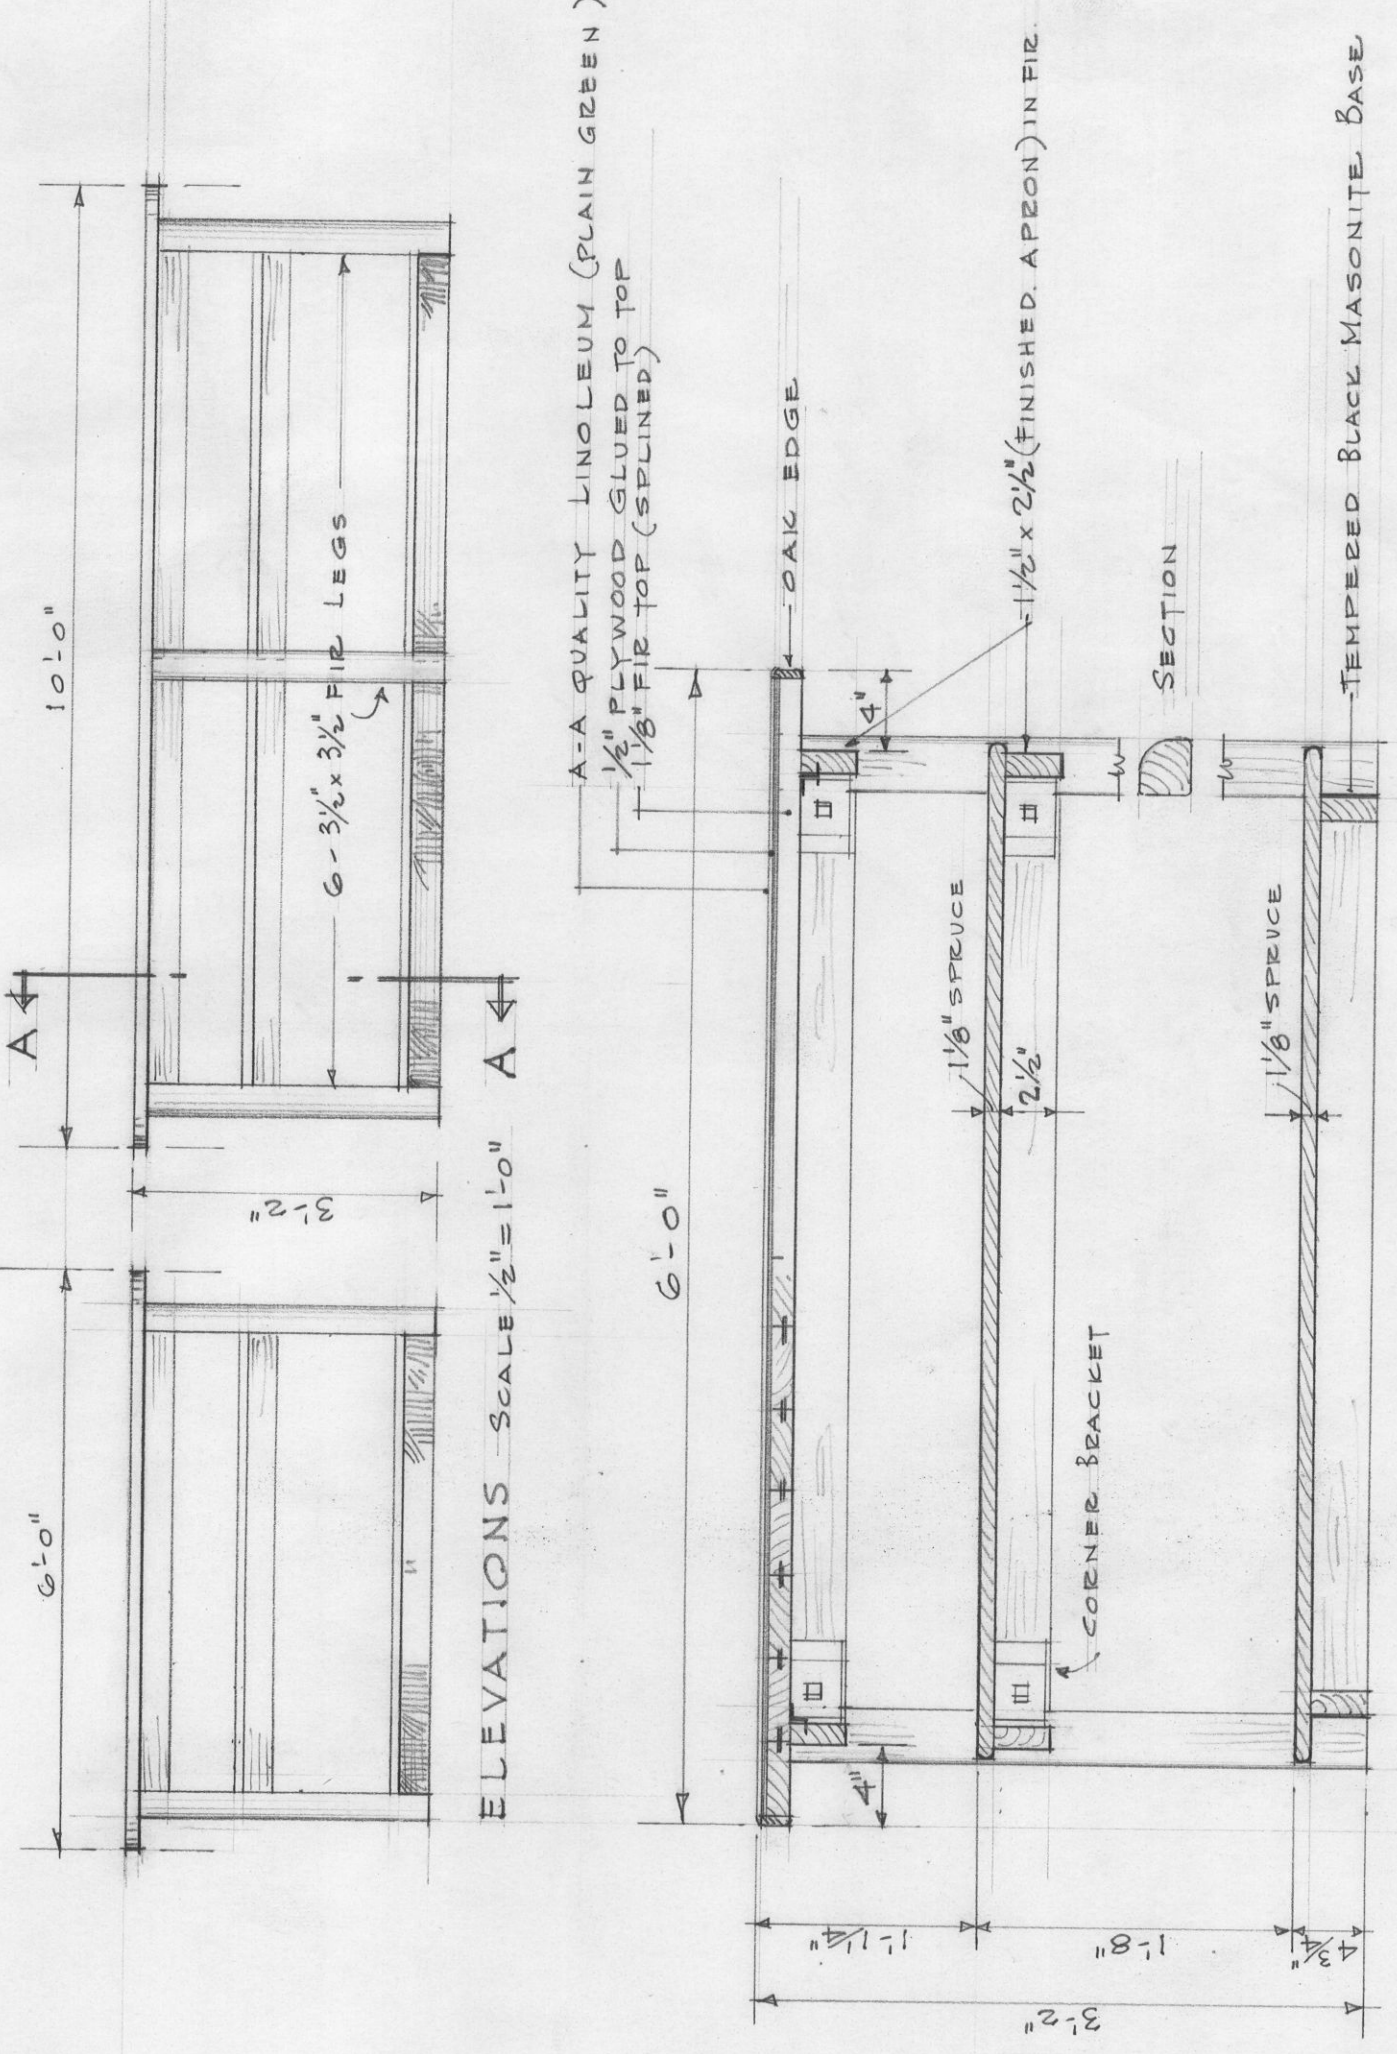



1 Blackboard in new Seminar Room or Stock Room #3
 " " " 2nd Floor
 all 12'0" long.

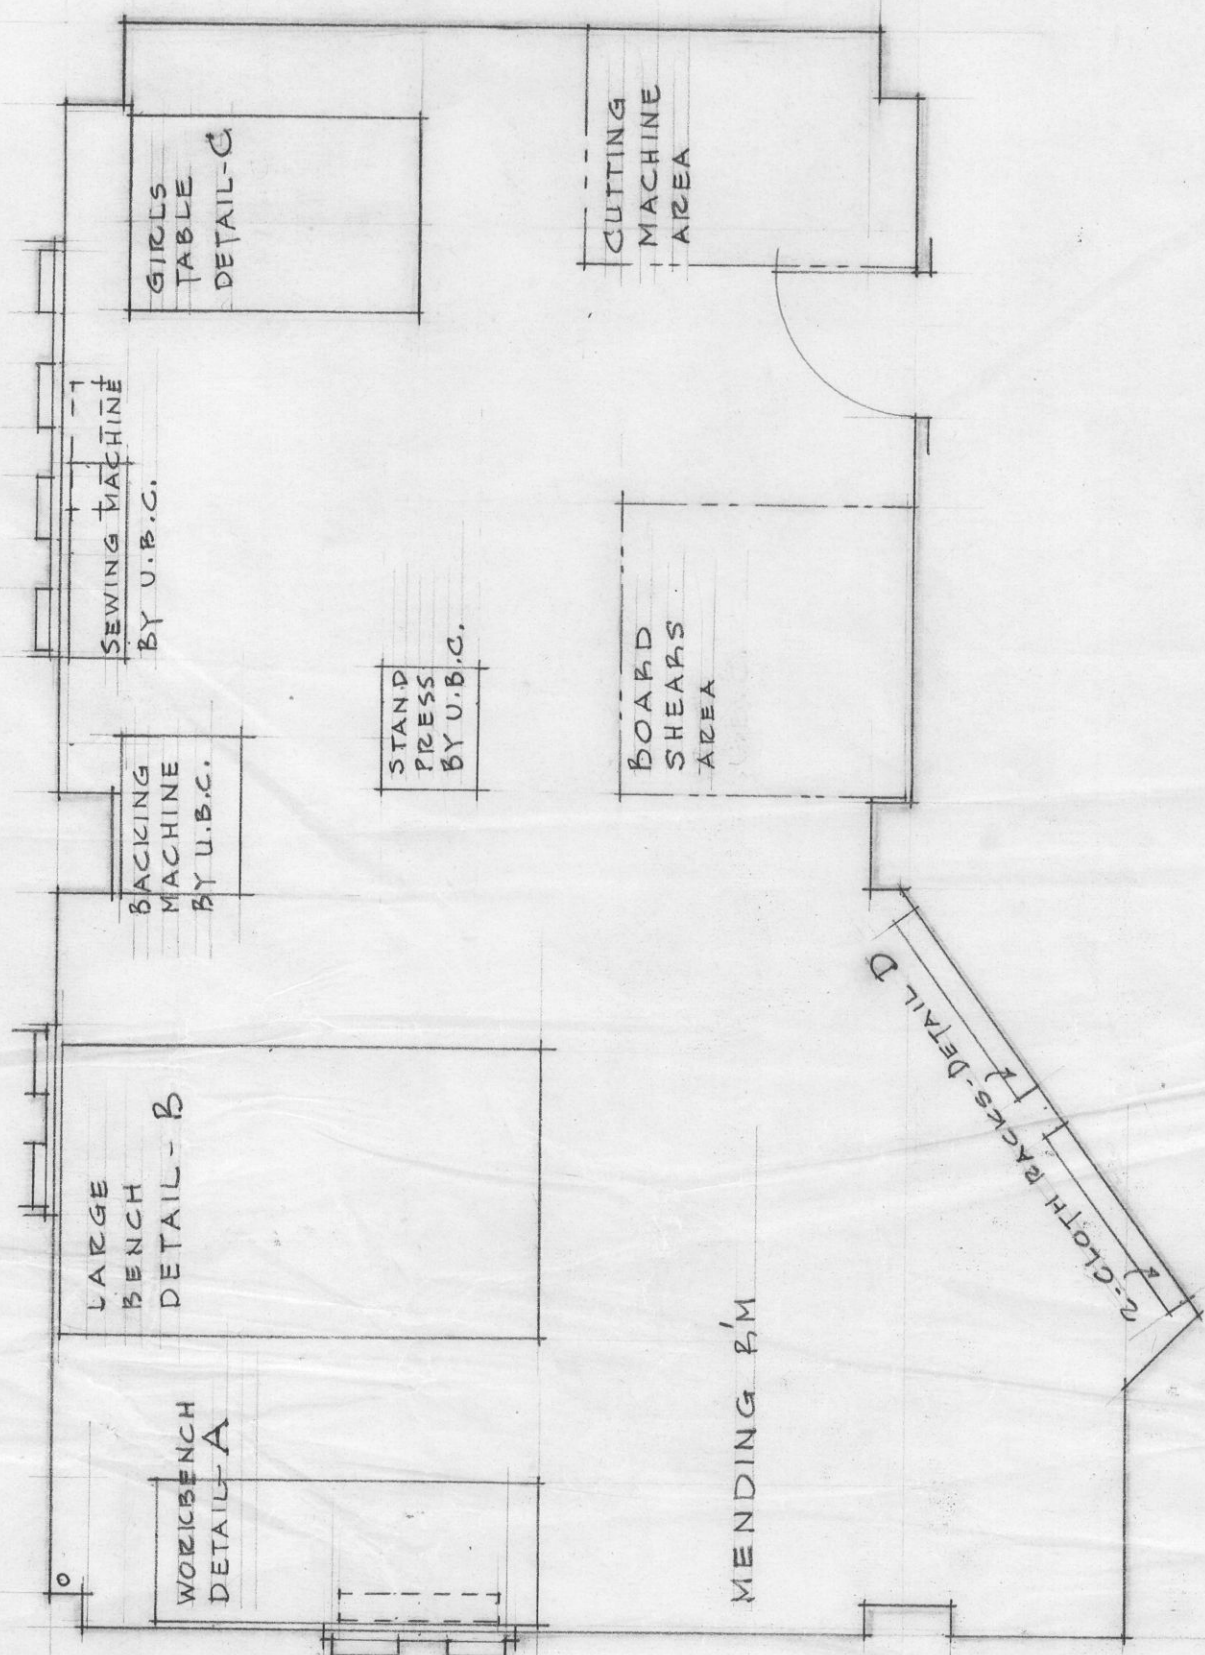

CROSS SECTION A-A
 SCALE: 1" = 1'-0"


NOTE:
 1. TOP CORNERS ARE TO BE ROUNDED.
 2. LEGS ARE TO BE ROUNDED AS PER SECTION.
 3. ALL REMAINING EXPOSED EDGES ARE TO BE EASED.
 BENCH IS TO BE COMPLETELY DEMOUNTABLE USING BEST KNOWN PRACTICES.

DETAIL OF LARGE BENCH DETAIL B

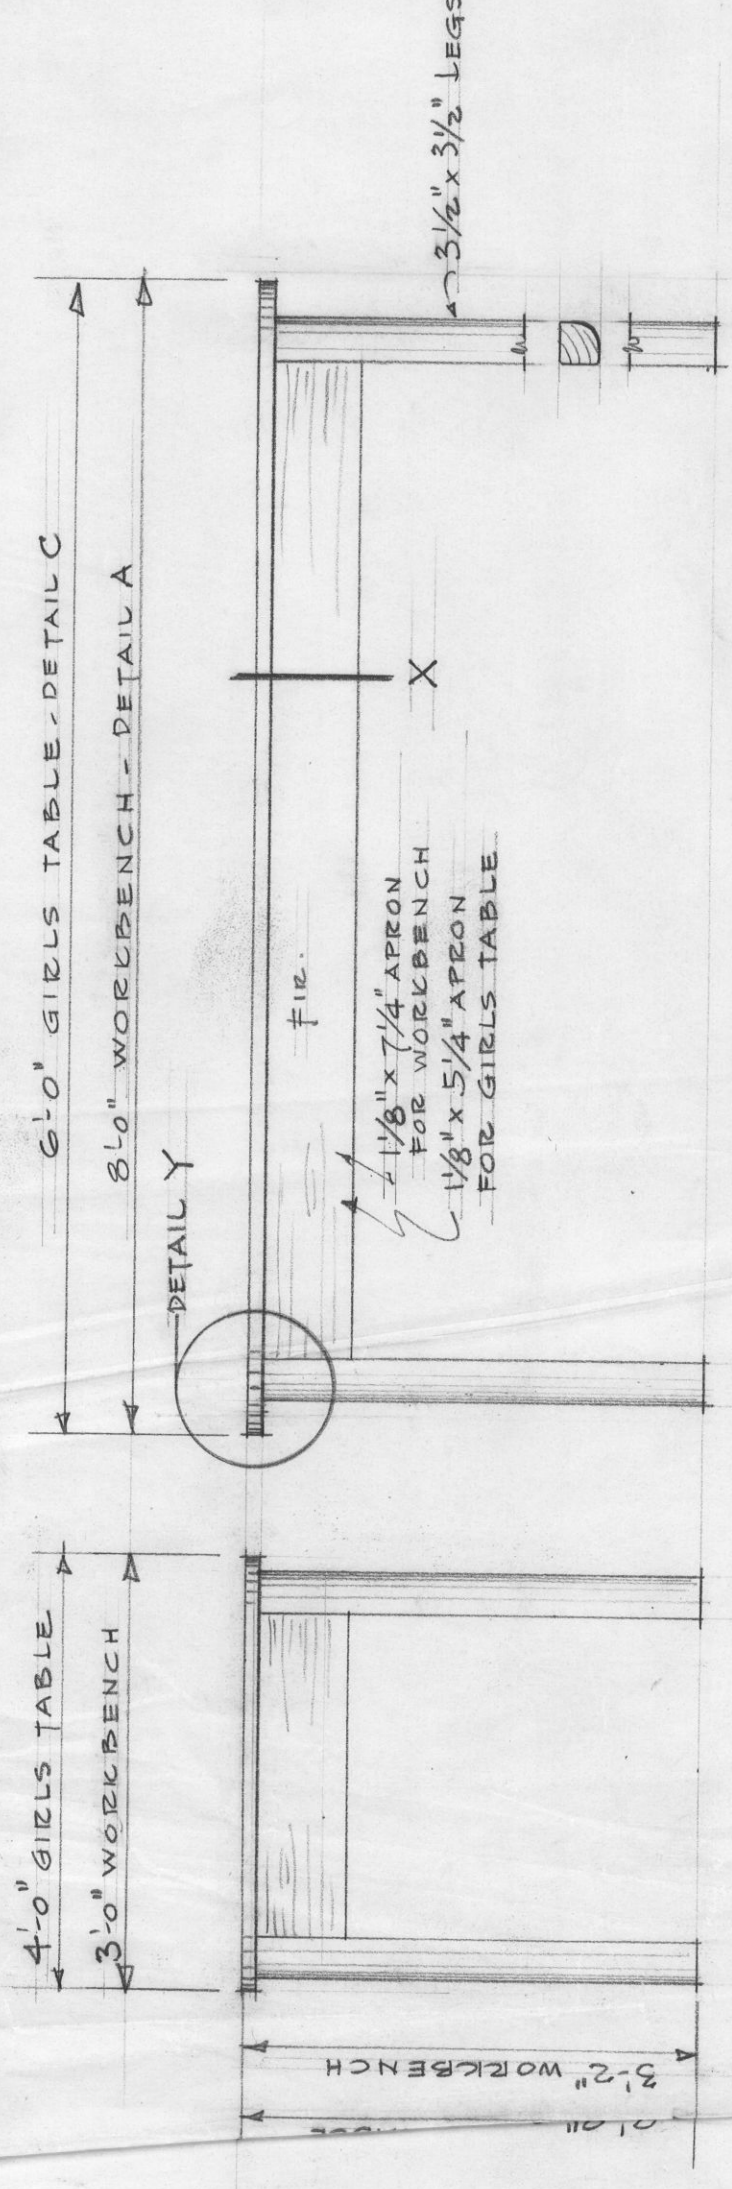

6'-0" GIRLS TABLE - DETAIL C
 8'-0" WORKBENCH - DETAIL A

DETAIL Y

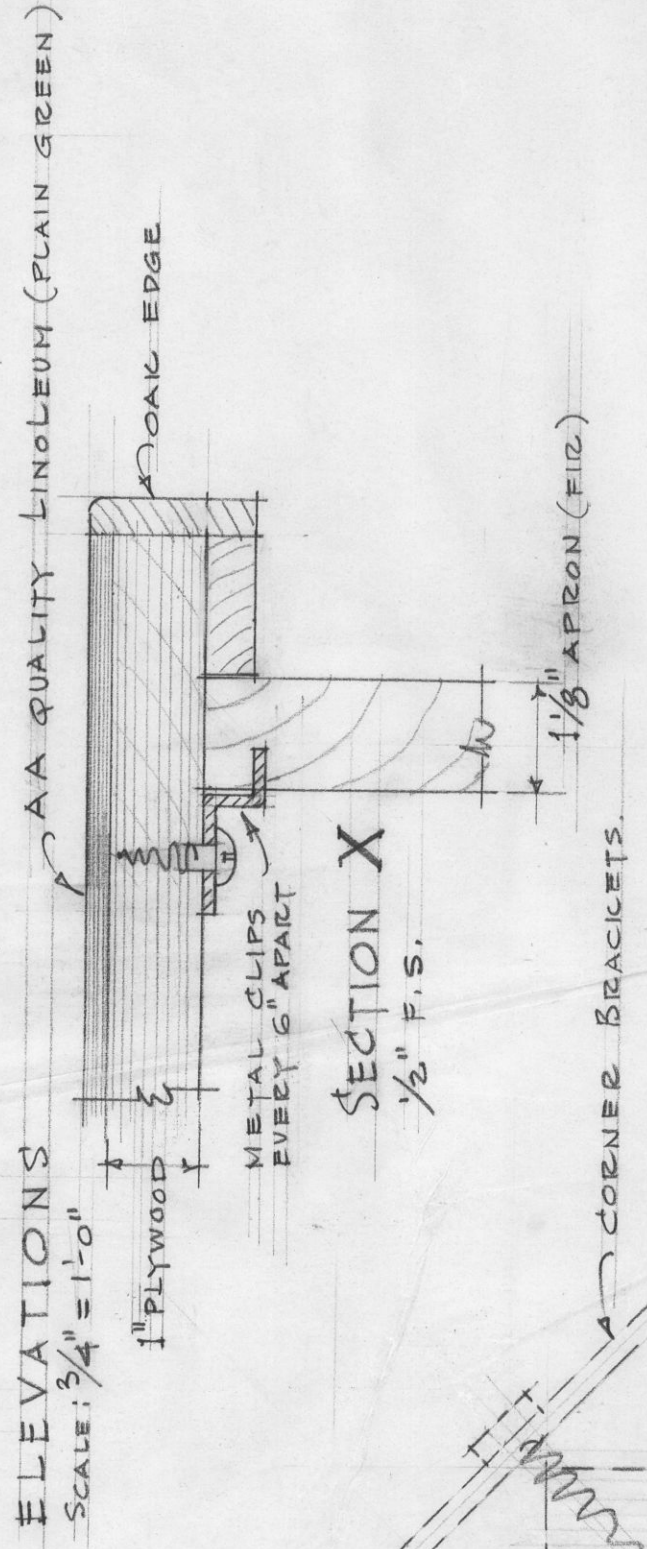


ELEVATIONS
 SCALE: 3/4" = 1'-0"

SECTION X
 1/2" F.S.

DETAIL - Y 1/2 F.S.

TYPICAL DETAIL OF WORKBENCH & GIRLS TABLE DETAIL A & C
 NOTE BOTH WORKBENCH & TABLE ARE TO BE COMPLETELY DEMOUNTABLE

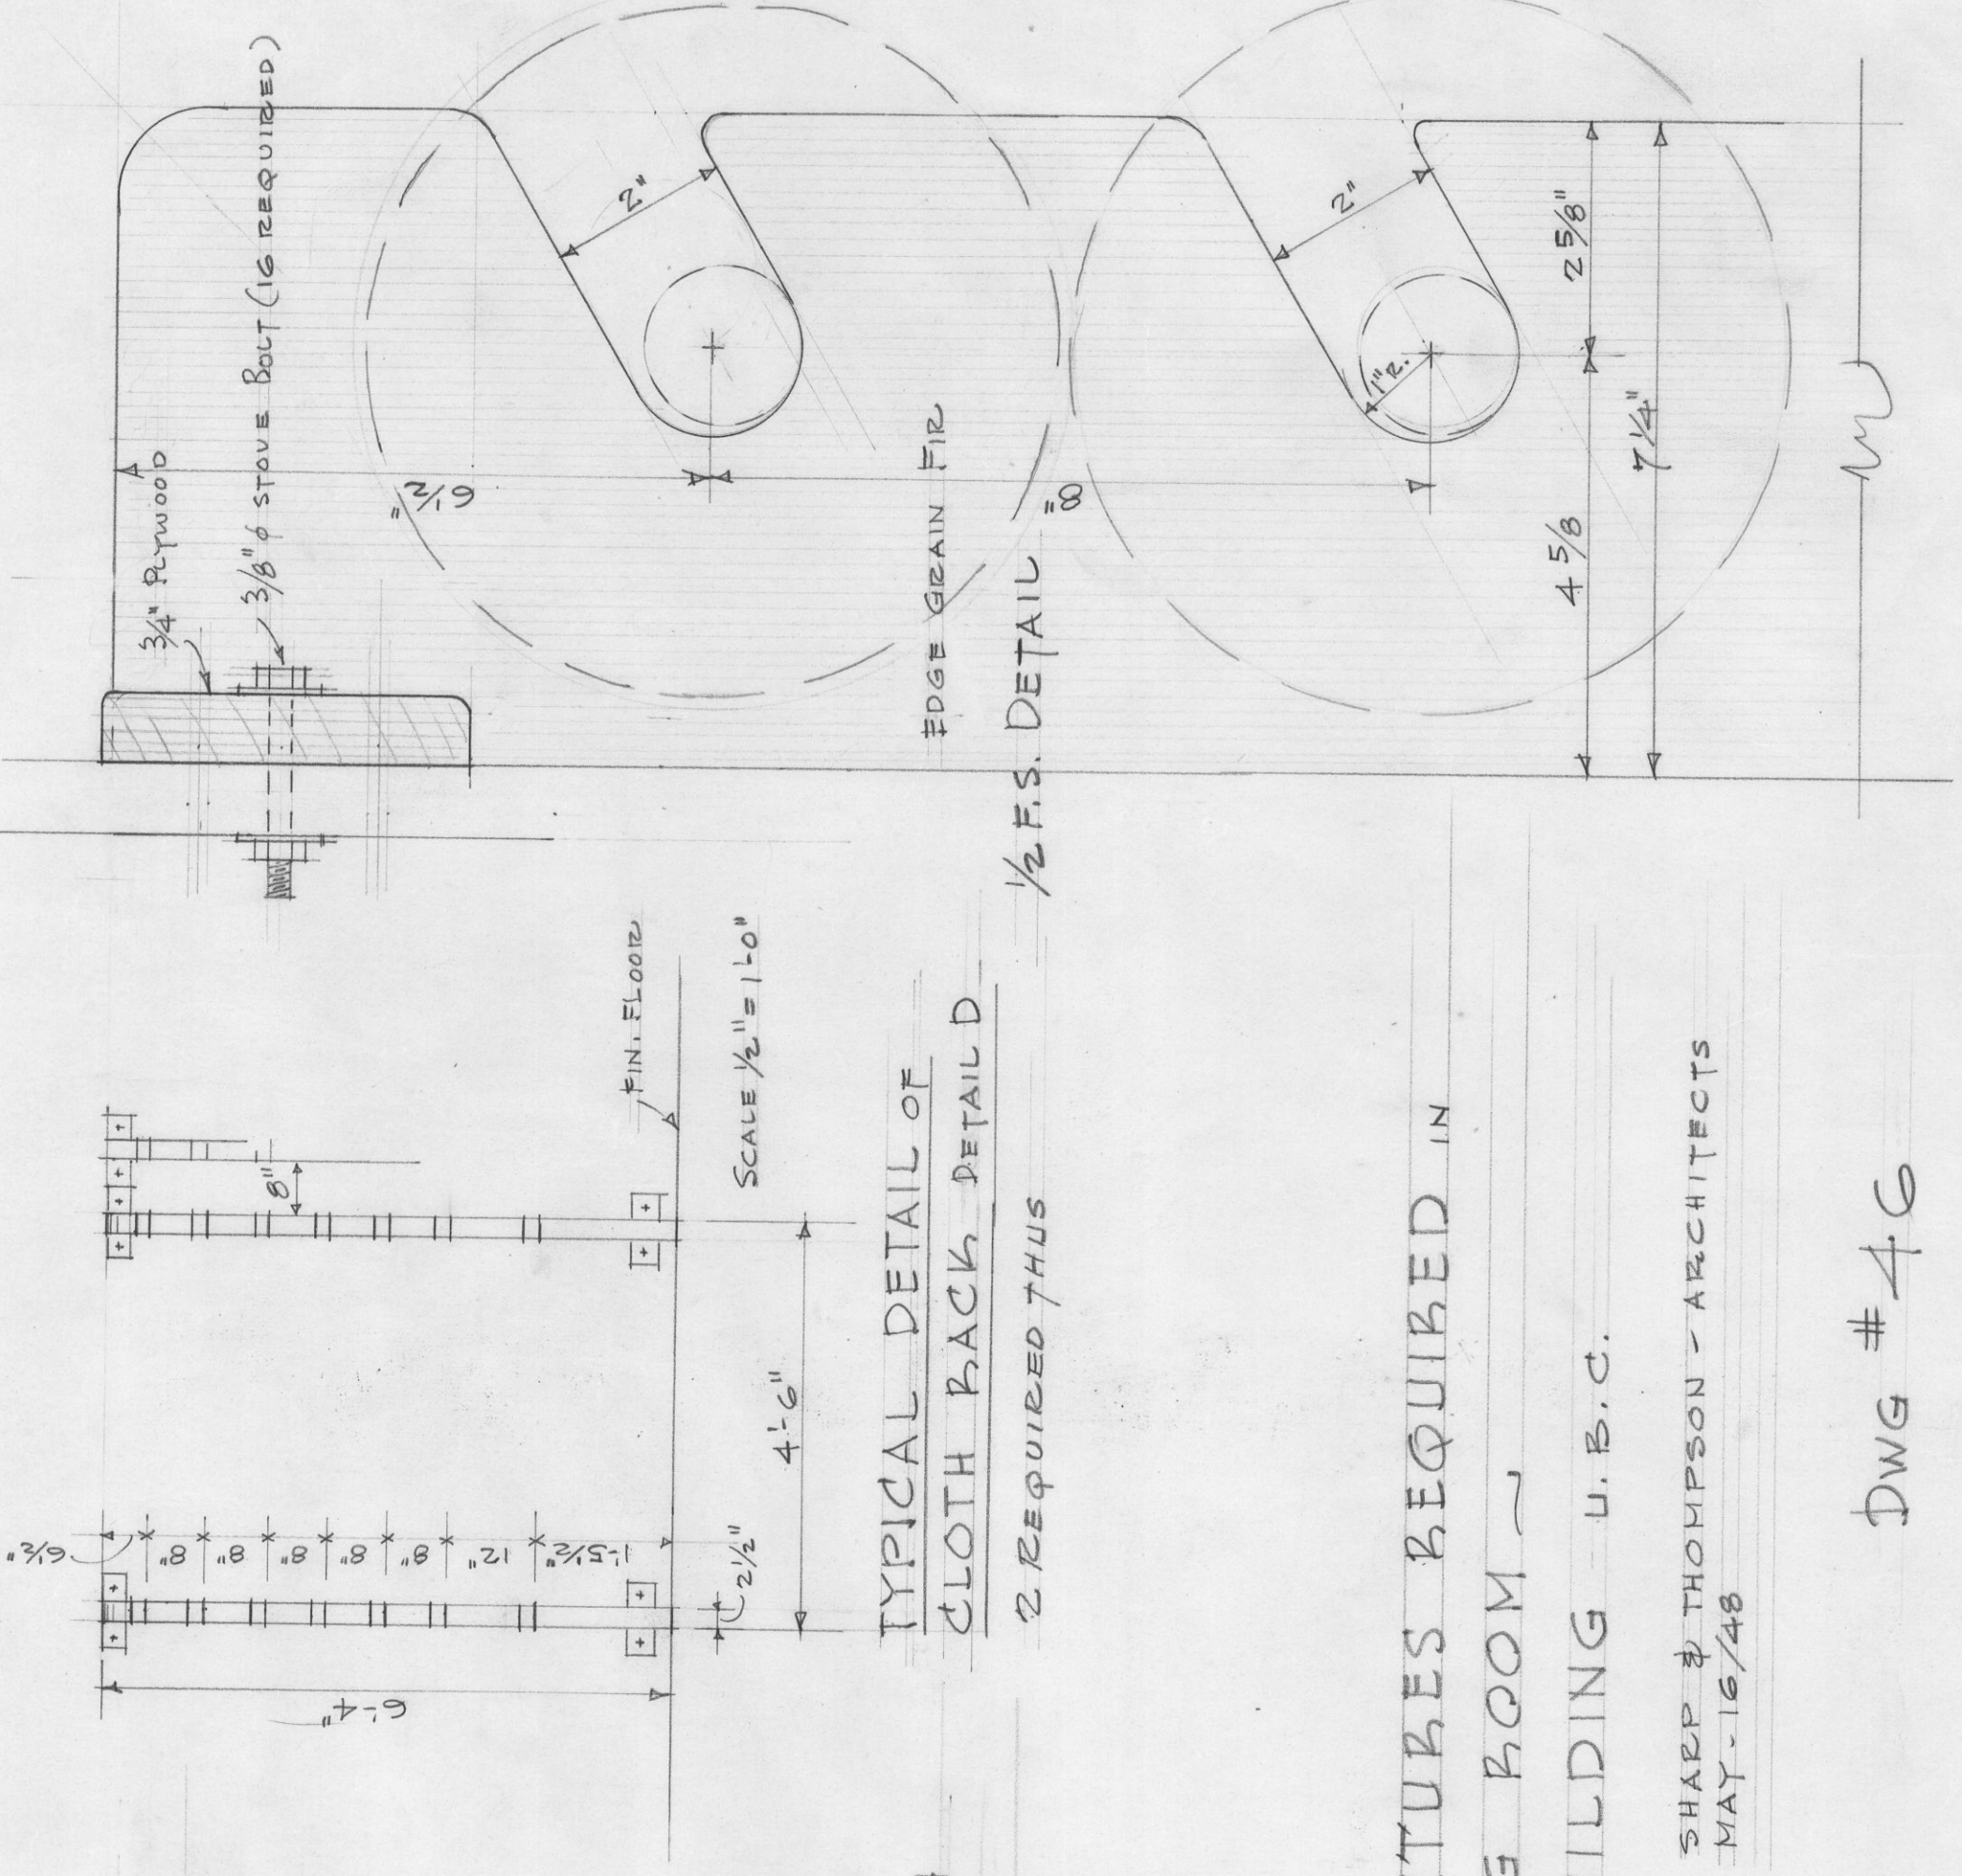

TYPICAL DETAIL OF CLOTH RACK DETAIL D

2 REQUIRED THUS

DETAIL OF FIXTURES REQUIRED IN
 NEW MENDING ROOM
 LIBRARY BUILDING U.B.C.

SHARP & THOMPSON - ARCHITECTS
 MAY - 16/48

DWG # 46