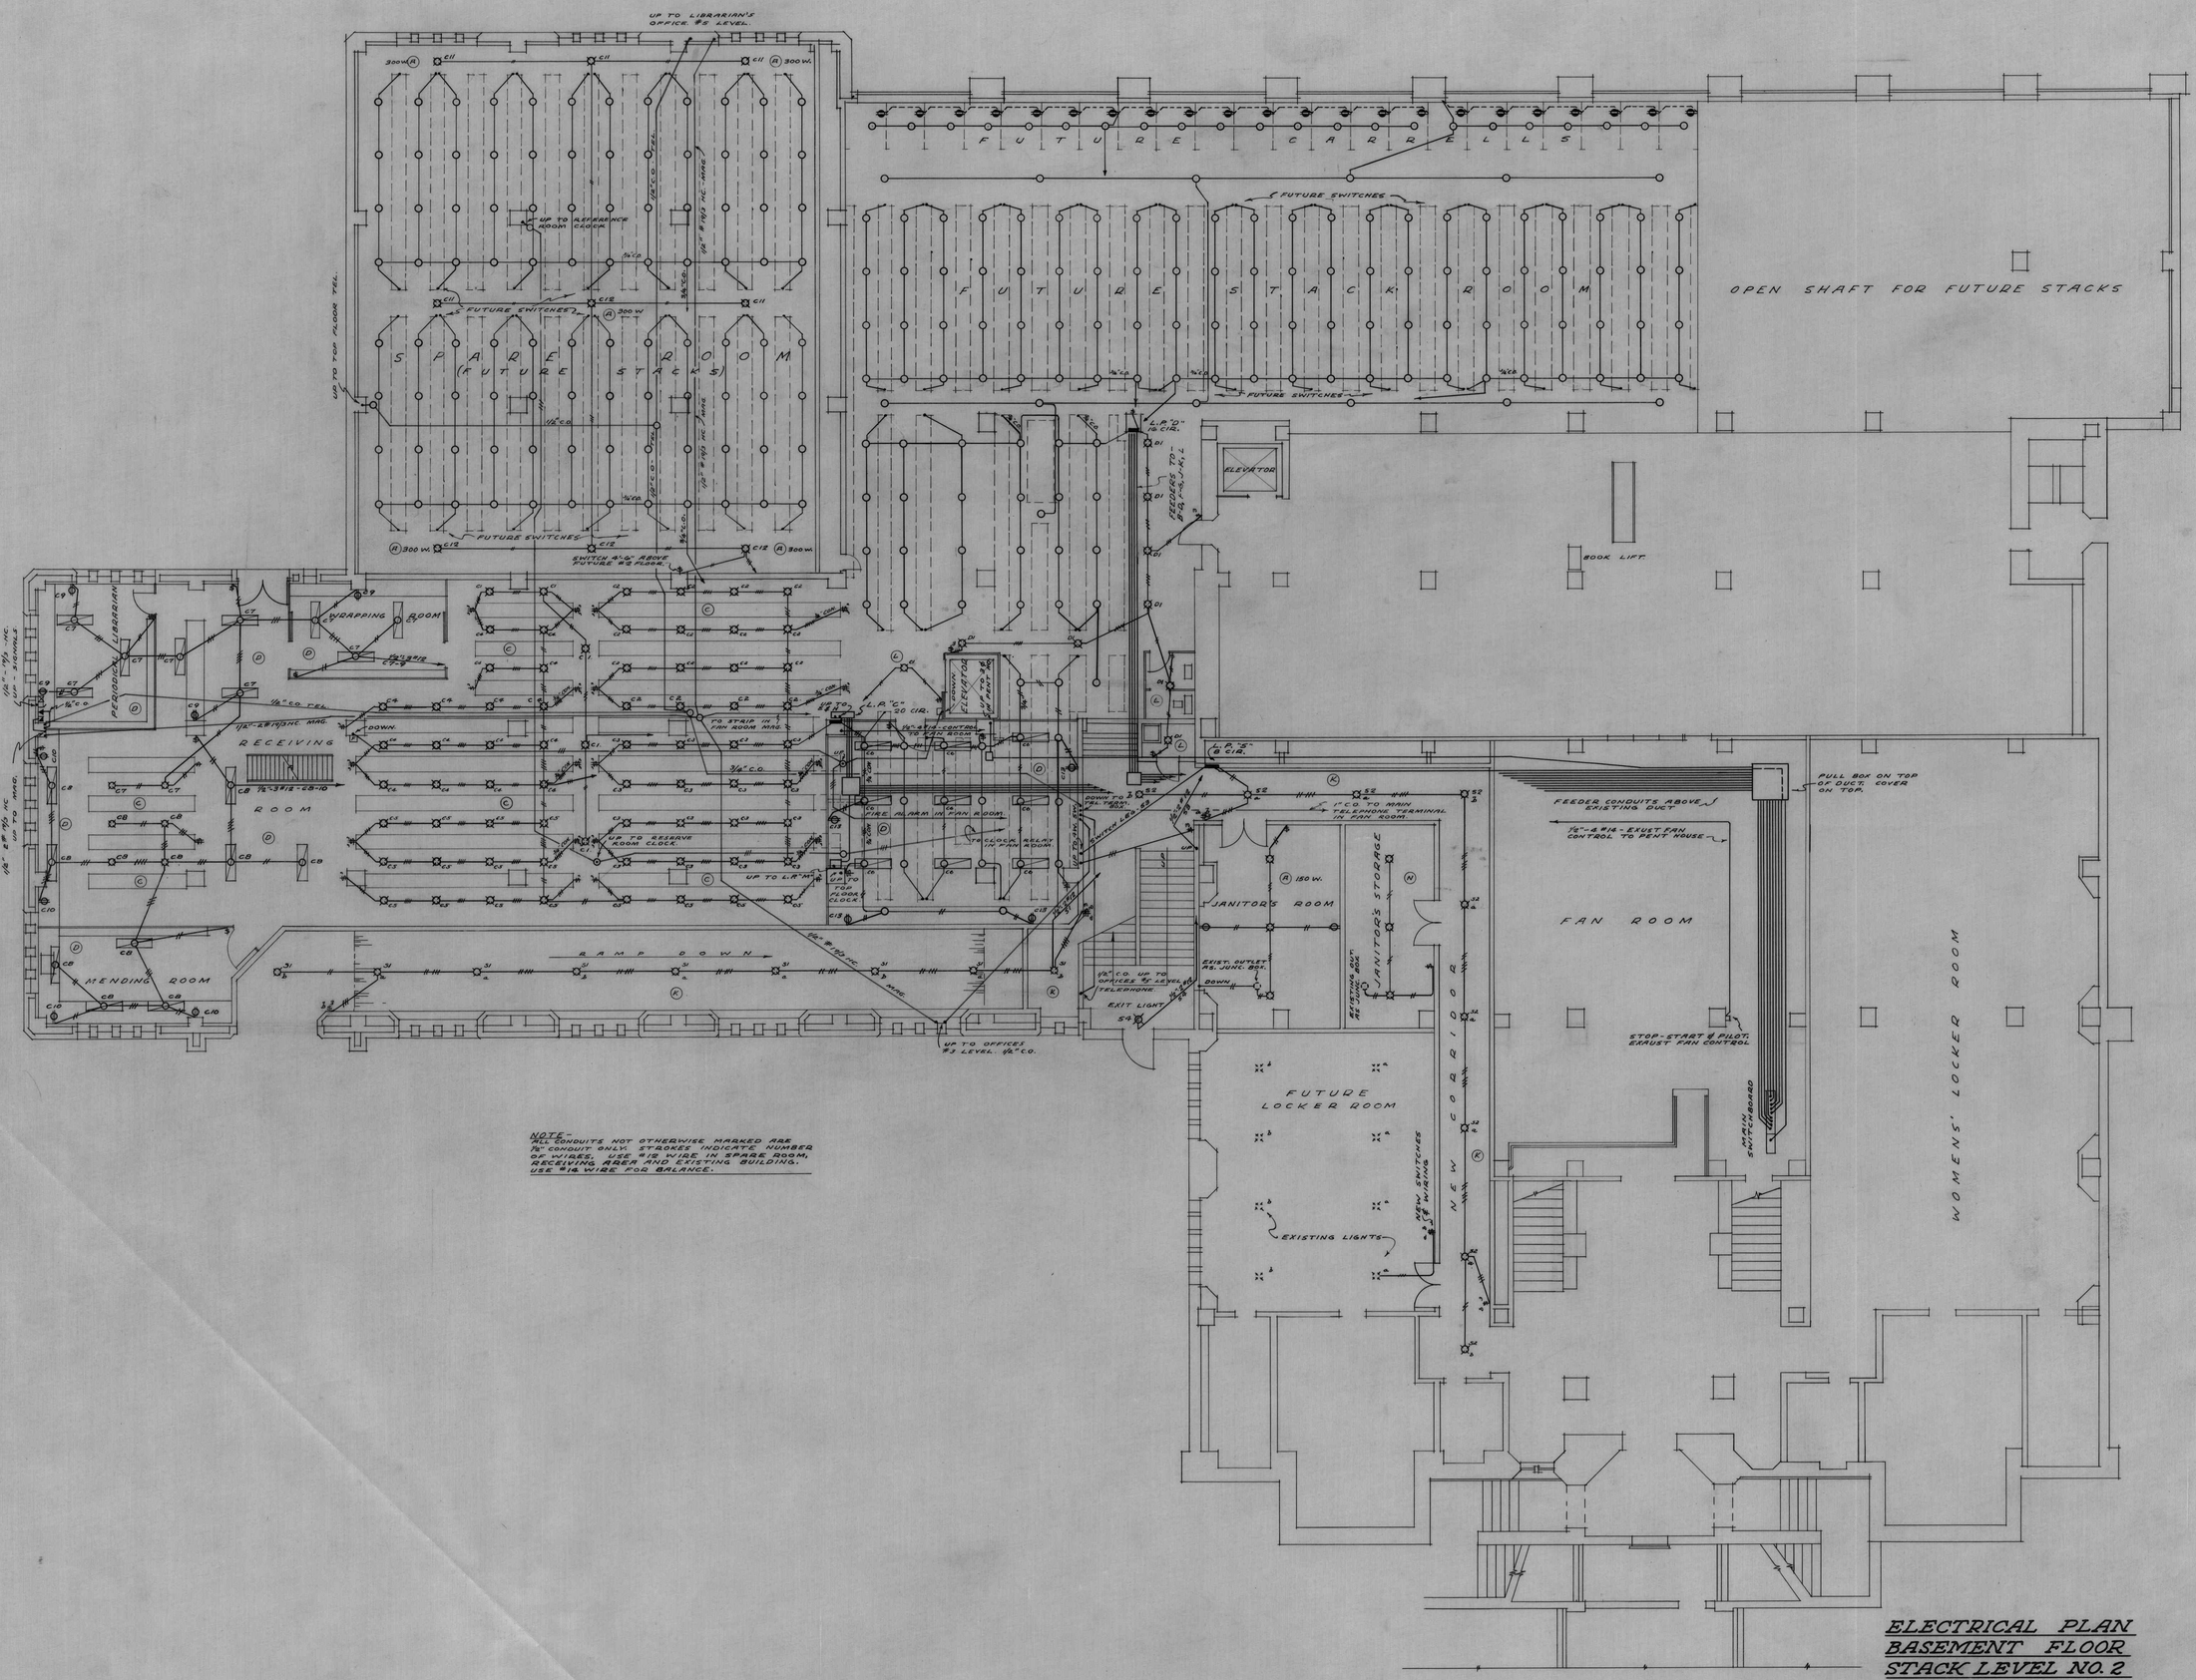

NOTE-
ALL CONDUITS NOT OTHERWISE MARKED ARE 1/2" CONDUIT ONLY. STROKES INDICATE NUMBER OF WIRES. USE #12 WIRE IN SPARE ROOM, RECEIVING AREA AND EXISTING BUILDING. USE #14 WIRE FOR BALANCE.

ELECTRICAL PLAN
BASEMENT FLOOR
STACK LEVEL NO. 2

REVISION DATE	ADDITION TO LIBRARY	SCALE 1/8" = 1'-0"
28 APRIL/47	UNIVERSITY OF B.C.	DATE 25 JULY, 1946
	A. EDWARD SIMPSON ELECTRICAL ENGINEER VANCOUVER, B.C. / SHARP & THOMPSON ARCHITECTS VANCOUVER, B.C.	DRAWING NO. U2-5-2