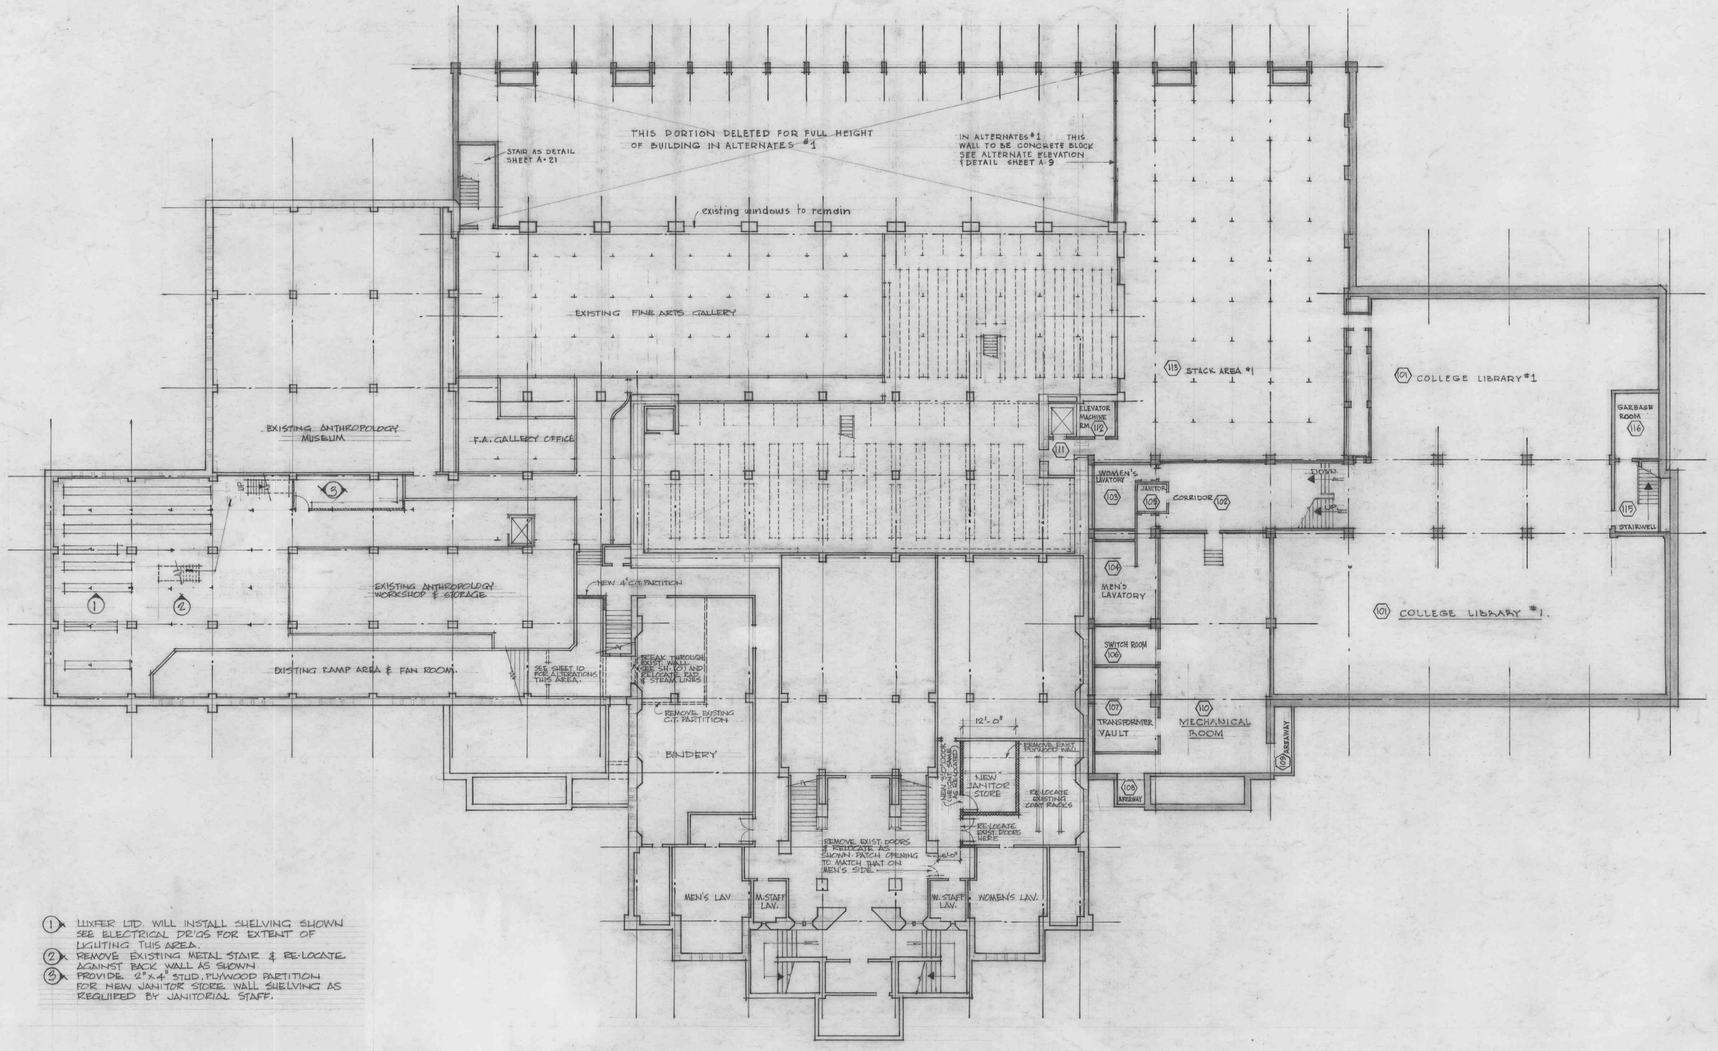

1. LUXFER LTD. WILL INSTALL SHELVING SHOWN SEE ELECTRICAL DR'GS FOR EXTENT OF LIGHTING THIS AREA.
2. REMOVE EXISTING METAL STAIR & RE-LOCATE AGAINST BACK WALL AS SHOWN
3. PROVIDE 2"x4" STUD, PLYWOOD PARTITION FOR NEW JANITOR STORE. WALL SHELVING AS REQUIRED BY JANITORIAL STAFF.

No.	DATE	REVISION
1	JULY 31/59	ALTERATION TO BINDERY, WOMEN'S REST ROOM
2	JAN. 1960	ALTERATION TO STEEL STAIR - NORTH WING

THOMPSON, BERWICK & PRATT
ARCHITECTS
1553 ROBSON ST. VANCOUVER 5, B.C.

ADDITIONS & ALTERATIONS TO THE LIBRARY
UNIVERSITY OF BRITISH COLUMBIA

PLAN STACK LEVEL #1

DRAWN: C.W.G. CHECKED: R.B.A. SCALE: AS SHOWN DATE: MAY 15, 1959

SHEET No. 1 OF 14 9

J.G.F. 163

COLLEGELIBRARY #1 STACK LEVEL #1.

#1