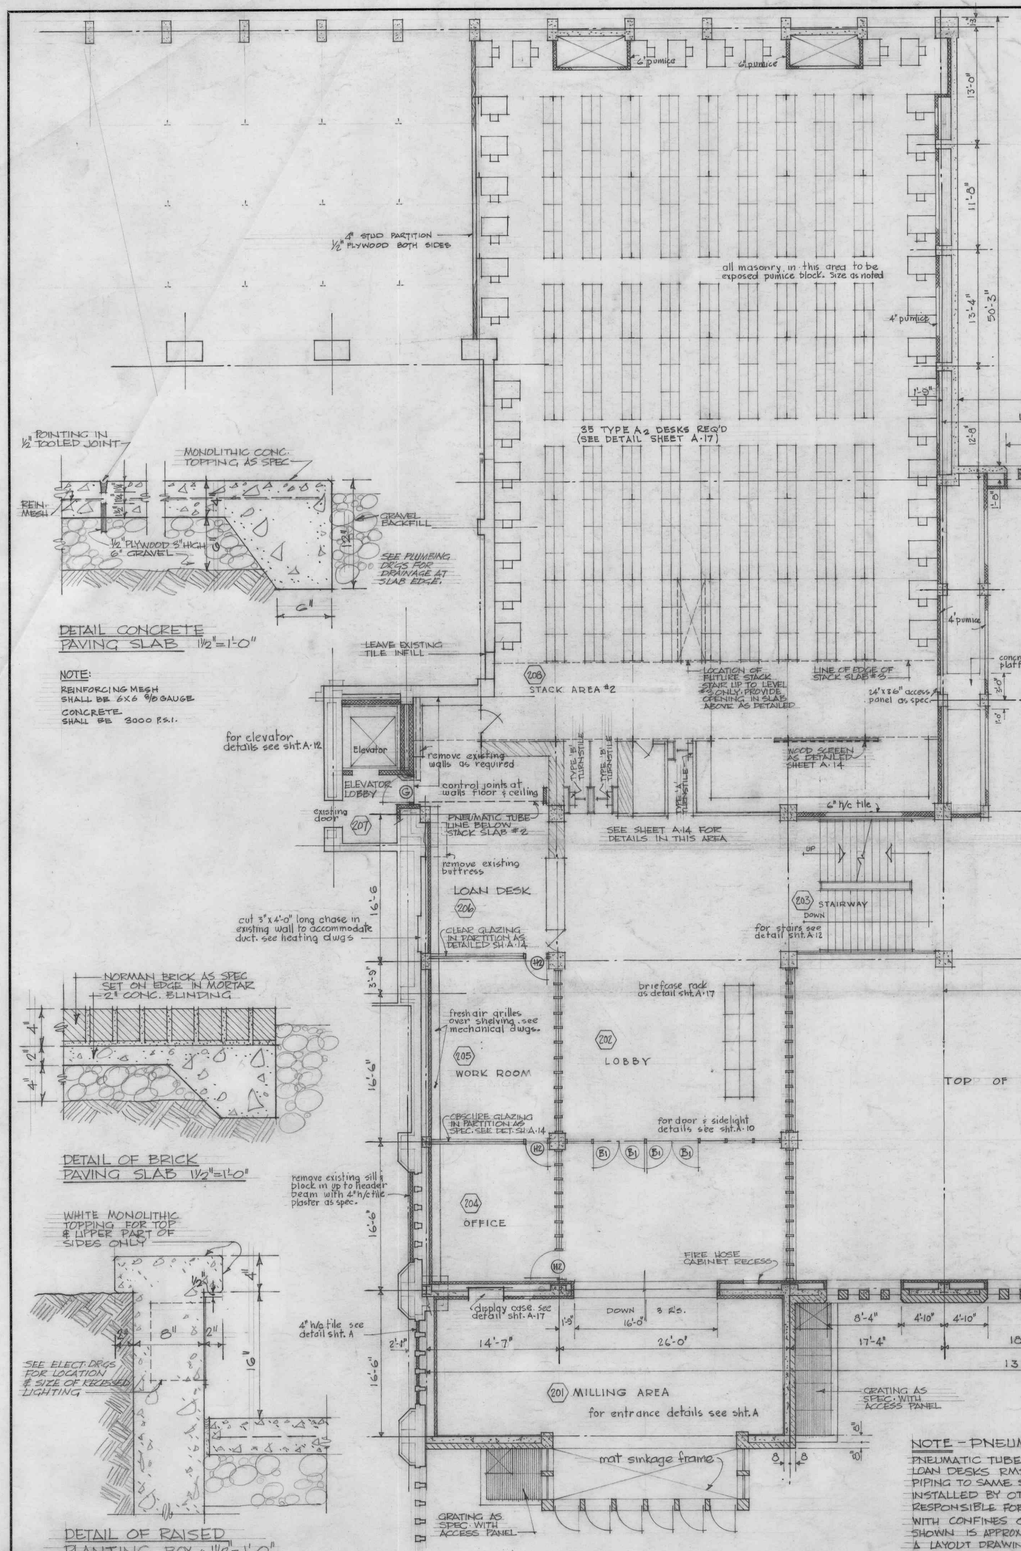

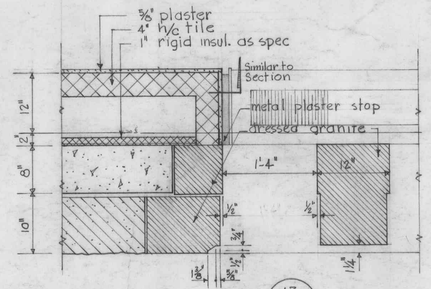

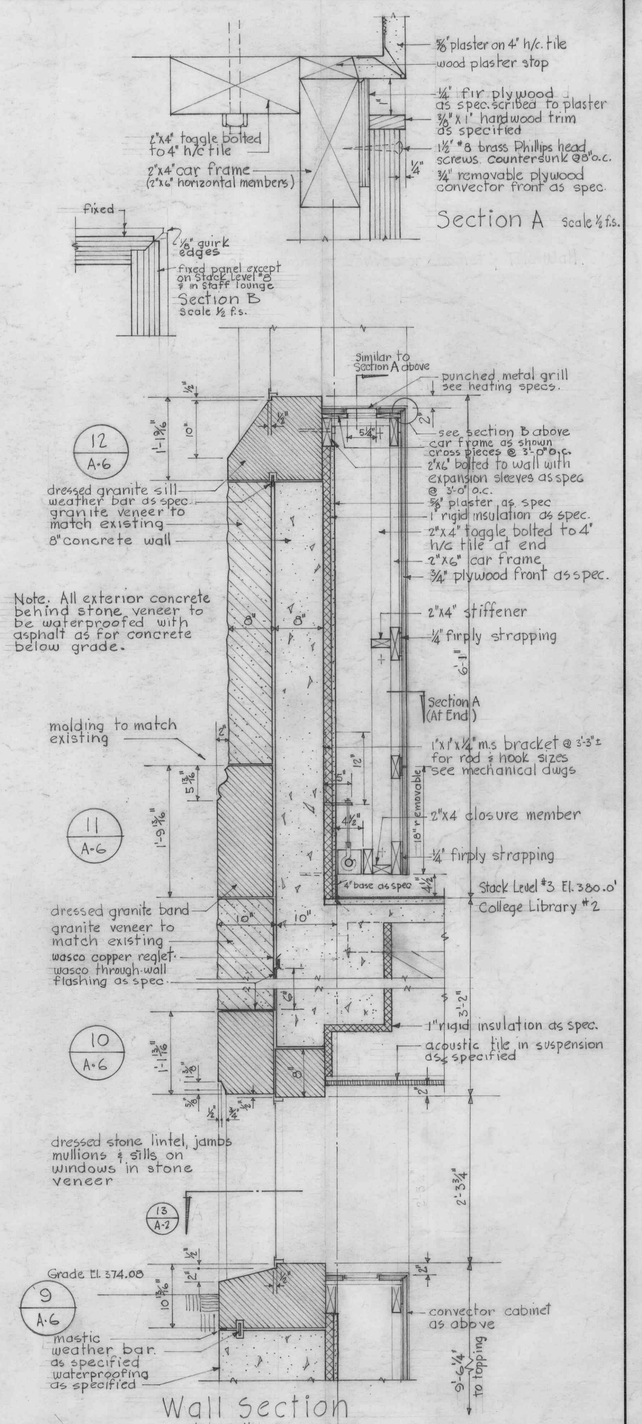

NOTE - PNEUMATIC TUBE SYSTEM.
PNEUMATIC TUBE STATIONS LOCATED AT LOAN DESKS RMS. NO. 206, 501 & 803 & PIPING TO SAME SHALL BE SUPPLIED & INSTALLED BY OTHERS. CONTRACTOR TO BE RESPONSIBLE FOR NECESSARY CANNING ETC. WITH CONFINES OF NEW ADDITION. PIPING SHOWN IS APPROX. (FOR FIGURING ONLY) A LAYOUT DRAWING WILL BE PROVIDED DURING CONSTRUCTION.

No.	DATE	REVISION

THOMPSON, BERWICK & PRATT
ARCHITECTS
1555 ROBSON ST. VANCOUVER 5, B. C.

ADDITION TO THE LIBRARY
UNIVERSITY OF BRITISH COLUMBIA

PLAN STACK LEVEL #2

DRAWN: CHECKED: SCALE: 1/8"=1'-0" DATE: MAY 15/59

SHEET No. A-2 OF

J.G.F. 163