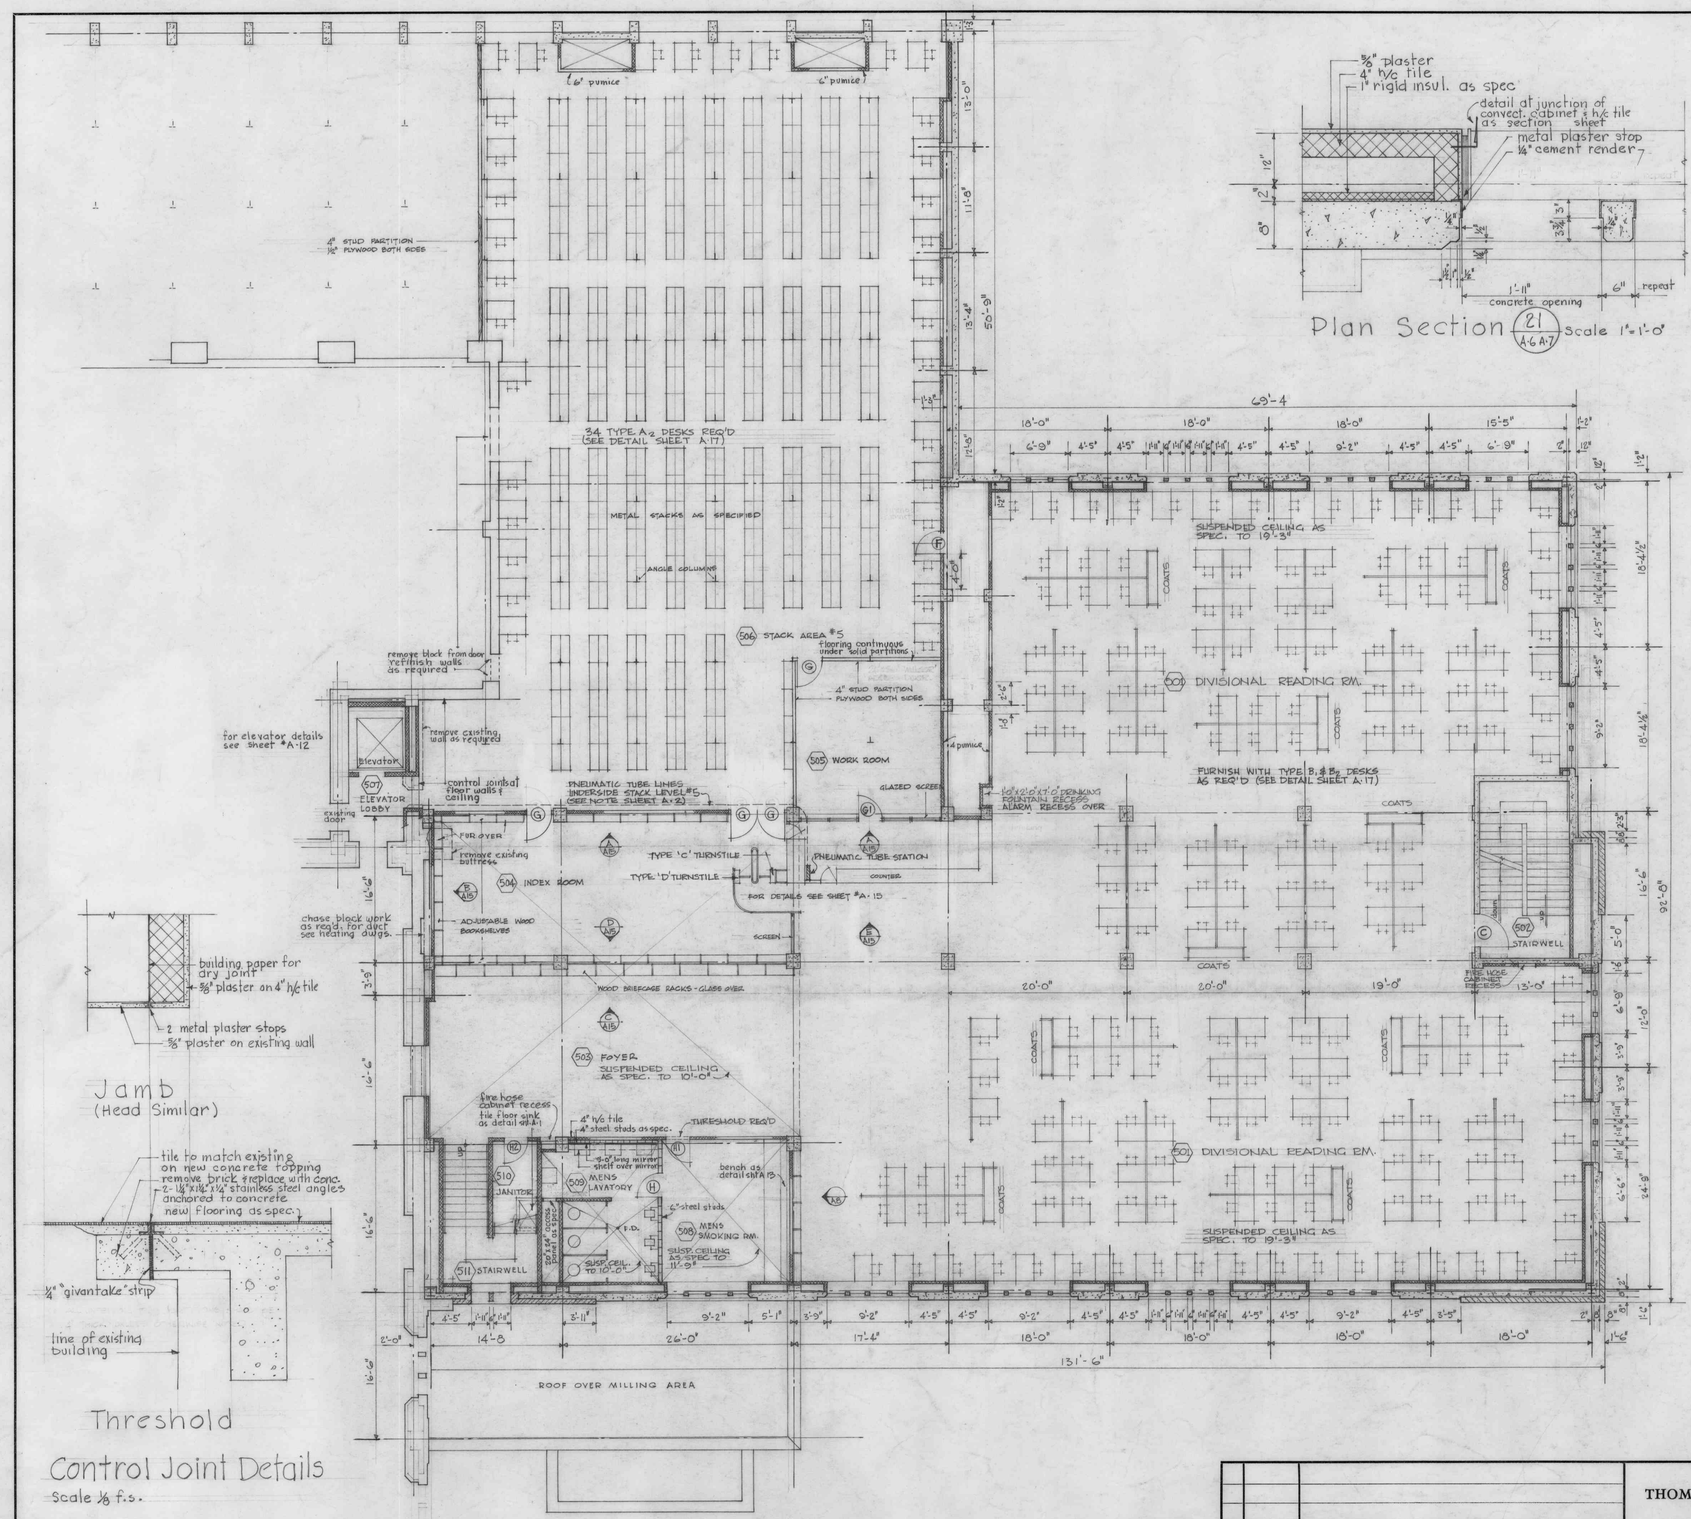

Plan Section (21 / A-6 A-7) Scale 1"=1'-0"

Jamb
(Head Similar)

Threshold

Control Joint Details
Scale ½ f.s.

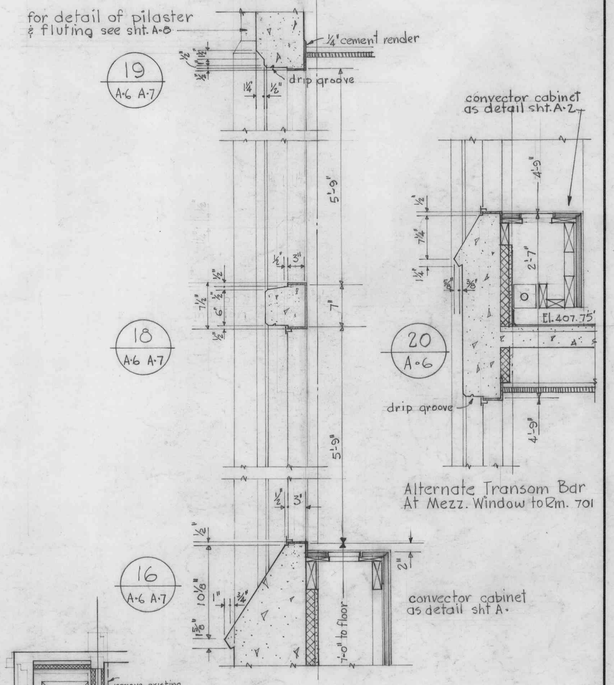

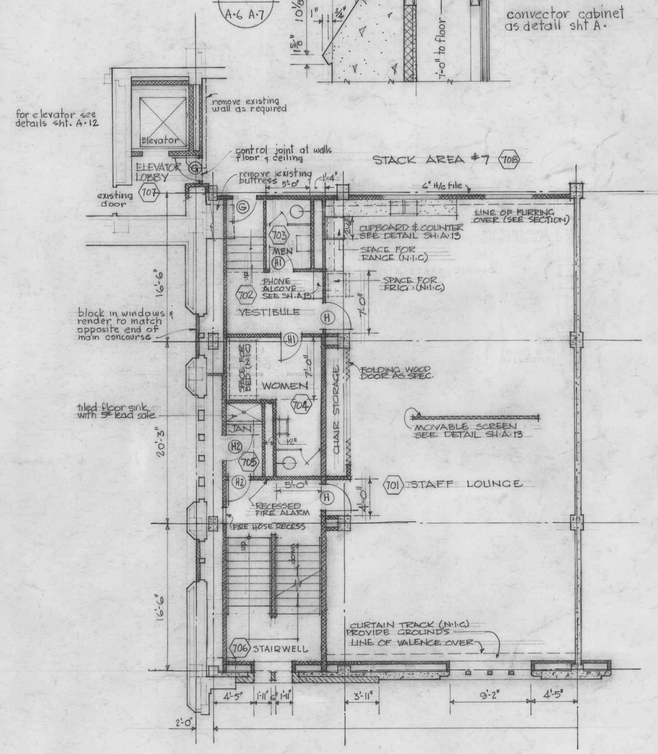

MEZZANINE LEVEL

No.	DATE	REVISION

THOMPSON, BERWICK & PRATT
ARCHITECTS
1555 ROBSON ST. VANCOUVER 5, B. C.

ADDITION TO THE LIBRARY
UNIVERSITY OF BRITISH COLUMBIA

PLAN: STACK LEVEL #5 & MEZZANINE

DRAWN: CHECKED: R.B.A. SCALE: ⅛"=1'-0" DATE: MAY 15/59

SHEET No. A-4 OF

J.G.F. 163

81-98T