Concrete for Basement & Underfloor by Mazout?

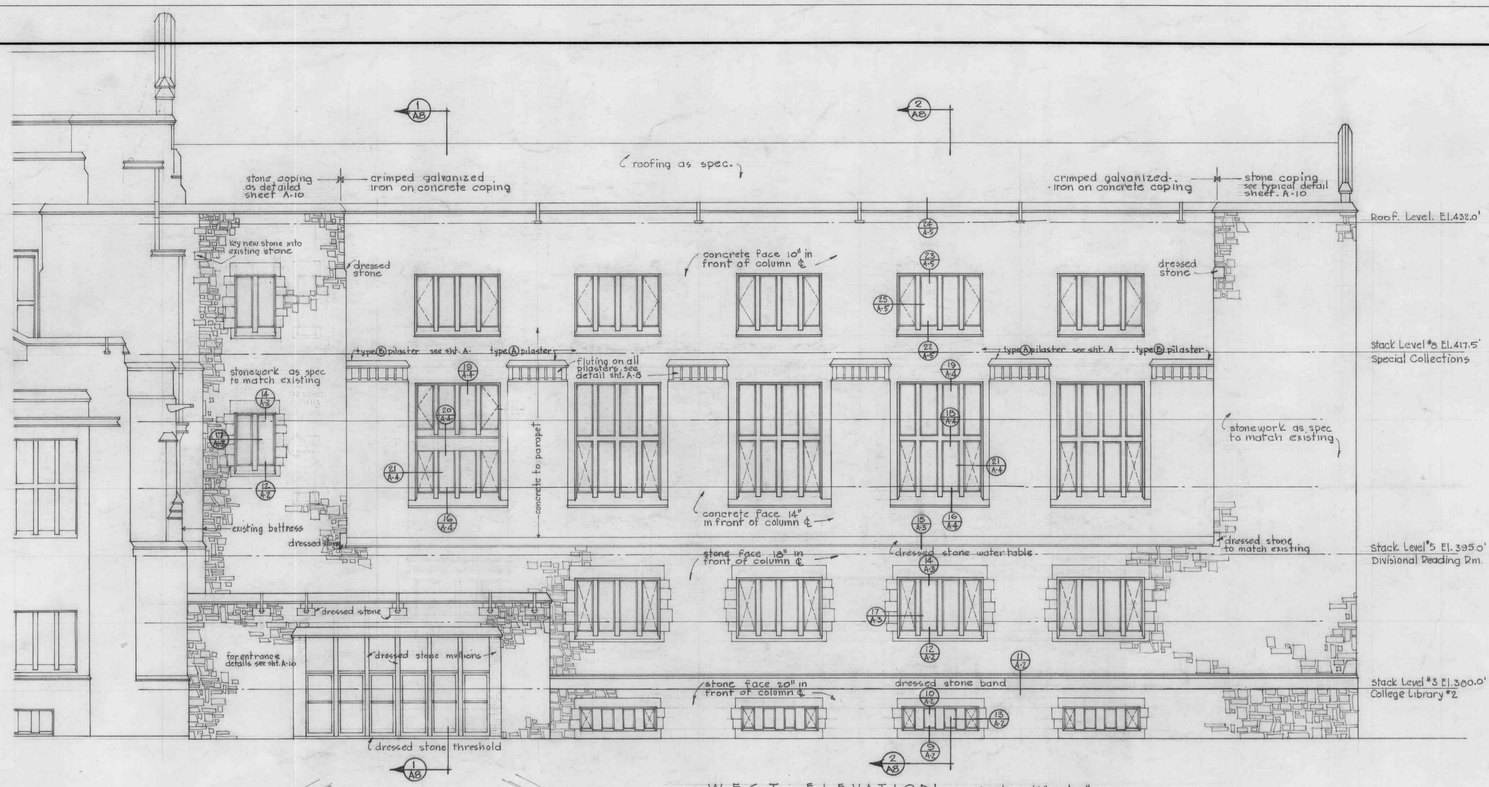

WEST ELEVATION scale 1/4" = 1'-0"

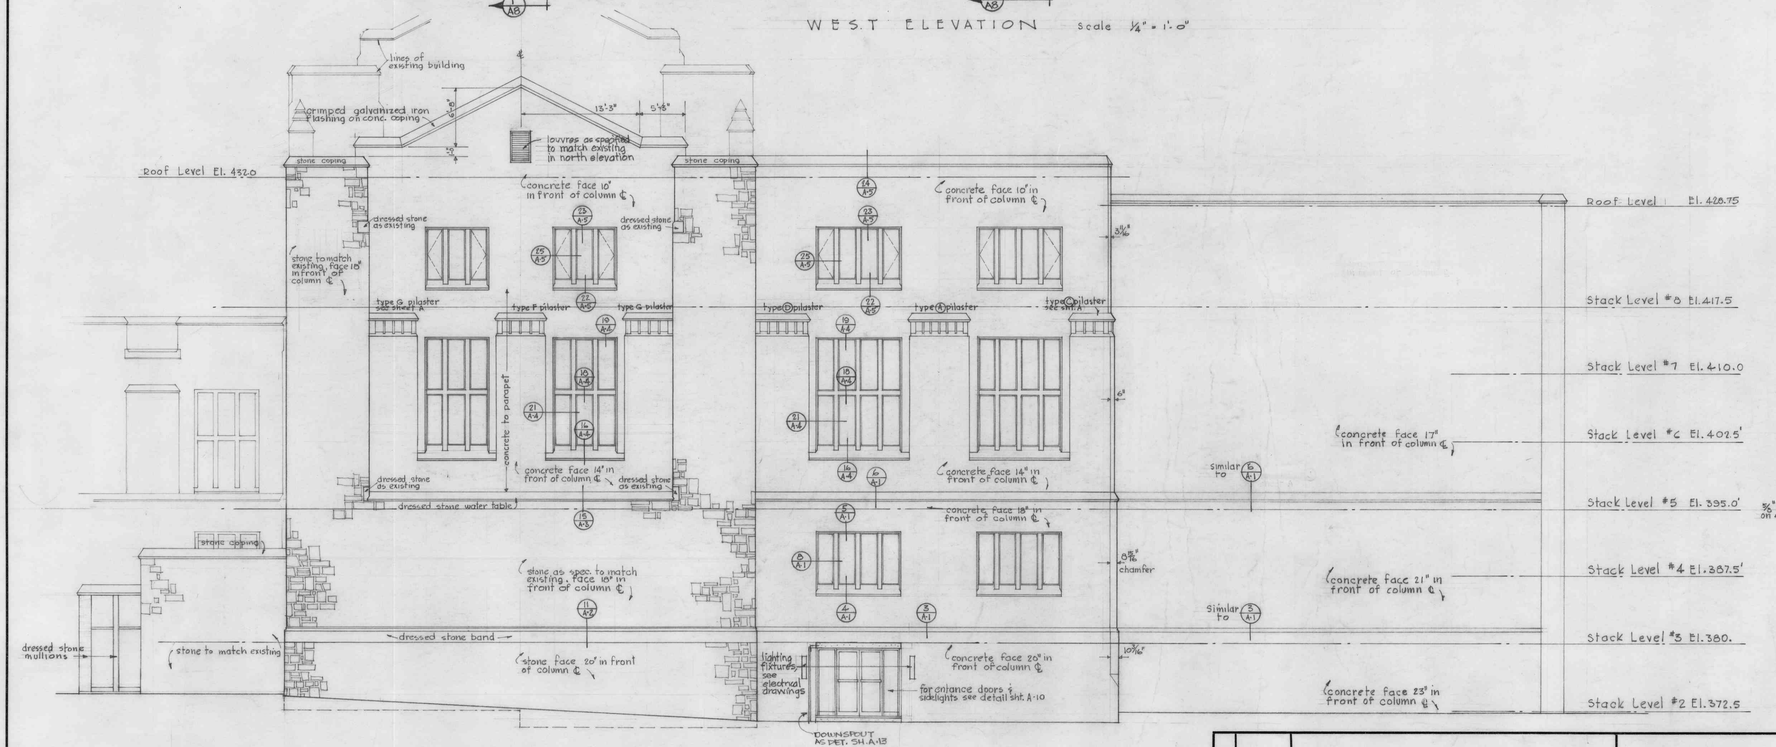

SOUTH ELEVATION Scale 1/8" = 1'-0"

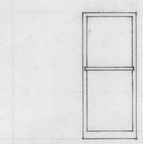

(A) 3'-0" x 7'-0" x 1¾"

Aluminum door & frame ¼" georgian wired polished plate glass.

(A1) 3'-0" x 7'-0" x 1¾"

½" polished plate glass

(B) 2'-6" x 7'-6½" x 1¾"

Aluminum door & frame ¼" georgian wired polished plate glass

(B1) 3'-0" x 7'-6½" x 1¾"

¼" polished plate glass

(B2) 2'-6" x 6'-2" x 1¾"

¼" georgian wired polished plate glass

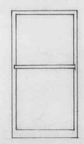

(C) 3'-0" x 7'-0" x 1¾"

Aluminum door & frame frame to be from Acme section # 251 sawn in half. (or other approved)

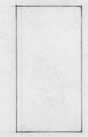

(D) 3'-0" x 7'-0" x 1¾

Hollow metal flush panel Labelled class B fire door Pressed steel frame

(D1) 3'-0" x 7'-0" x 1¾"

Labelled class A fire door Pressed steel frame

(D2) 4'-0" x 7'-0" x 1¾"

Labelled class A fire door Pressed steel frame

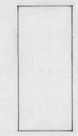

(E) 3'-0" x 6'-8" x 1¾"

Hollow metal flush panel Labelled class B fire door Pressed steel frame

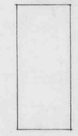

(F) 3'-0" x 7'-0" x 1¾"

Hollow metal flush panel pressed steel frame

(F1) 2'-0" x 7'-0" x 1¾"

With refrigerator gasket as specified

NOTE: re vaultdoors on level #8 see spec. 'General Contractor's Work'.

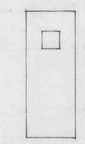

(G) 2'-8" x 6'-8" x 1¾"

Solid core Senwood Flush Panel, hardwood edge strip 12" x 12" viewport with ¼" plate glass Pressed steel frame

(G1) As G no port

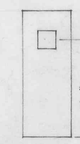

(H) 2'-0" x 6'-10" x 1¾"

Solid core Senwood Flush panel, hardwood edge strip. 12" x 12" viewport with ¼" plate glass Pressed steel frame

(H1) As H - obscure glass port

(H2) As H - no port

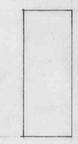

(J) 2'-6" x 6'-8" x 1⅜"

Fir Plywood Door Wood frame see details sheet A-

(J1) 2'-0" x 6'-8" x 1⅜" otherwise as (J)

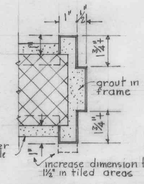

Pressed Steel Frames in 4" & 6" t/c tile walls

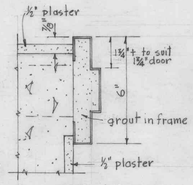

Pressed Steel Frames in 6" Concrete Walls

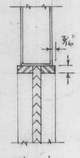

Grille in Metal Door

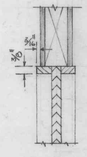

Grille in Wood Door

Door Details scale ¼ f.s.

Notes
1. All sizes to be checked on site.
2. Obscure glass in ports to be ¼" factrolite
3. Pressed steel door frames to be 16 gauge steel

No.	DATE	REVISION

THOMPSON, BERWICK & PRATT
ARCHITECTS
1555 ROBSON ST. VANCOUVER 5, B.C.

ADDITION TO THE LIBRARY
UNIVERSITY OF BRITISH COLUMBIA

WEST & SOUTH ELEVATIONS - DOOR SCHEDULE

DRAWN: CHECKED: SCALE: As noted DATE: MAY. 15/59

SHEET No. A-6 OF

J.G.P. 163

06-JE 98T