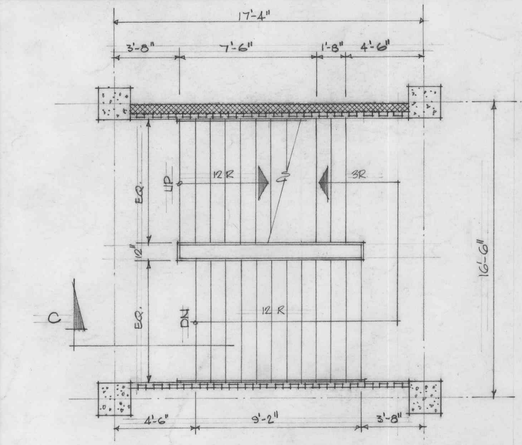

PLAN AT LEVEL #2

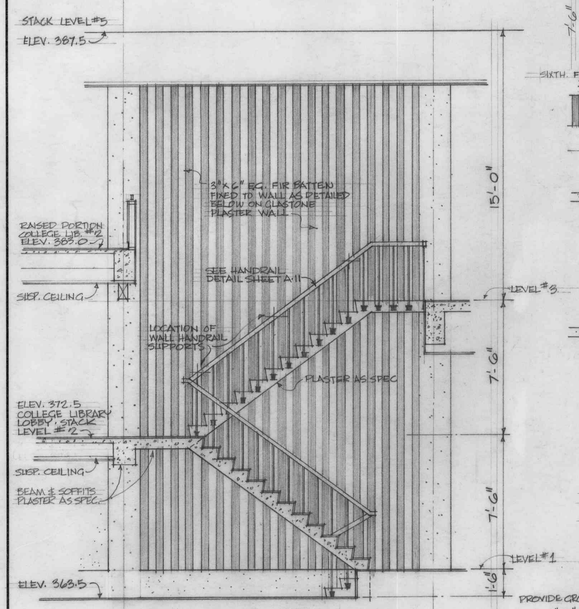

SECTION 'C-C'

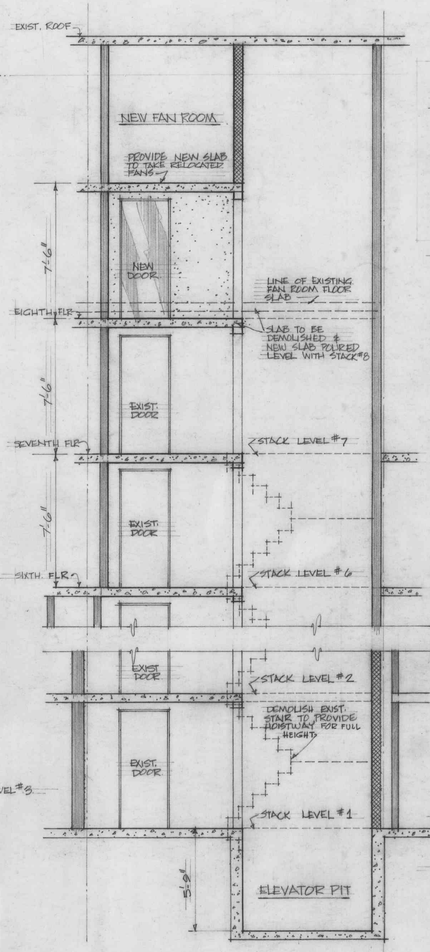

SECTION 'D-D'
SCALE 1/4" = 1'-0"

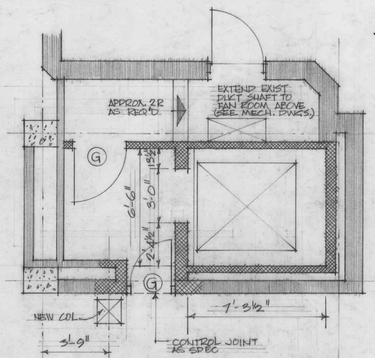

PLAN ELEVATOR AT LEVEL #8

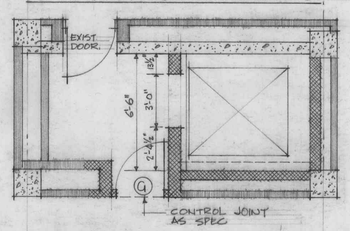

PLAN ELEVATOR AT TYPICAL FLR.

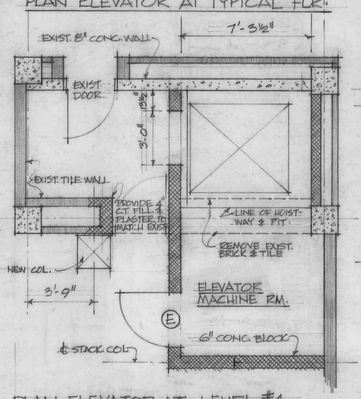

PLAN ELEVATOR AT LEVEL #1
SCALE 1/4" = 1'-0"

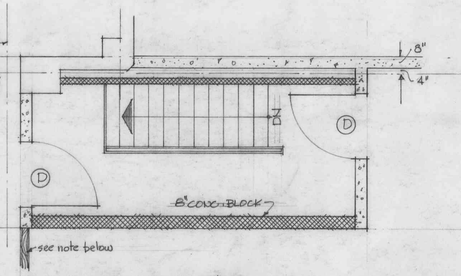

PLAN AT LEVEL #8

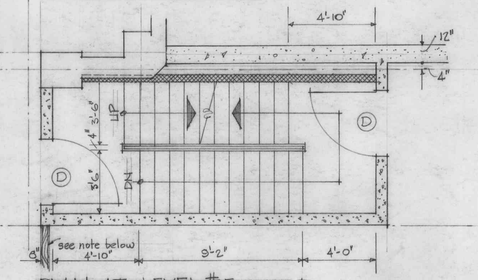

PLAN AT LEVEL #5

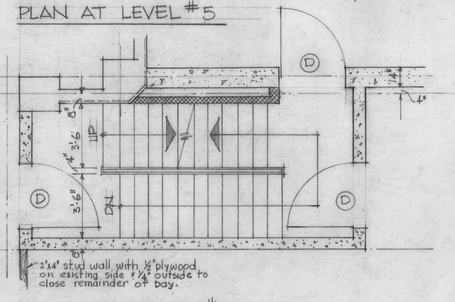

PLAN AT LEVEL #2

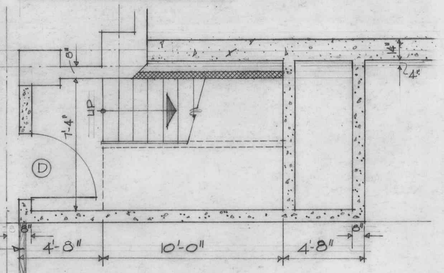

PLAN AT LEVEL #1

DETAILS OF NORTH-EAST STAIR SCALE - 1/4" = 1'-0"

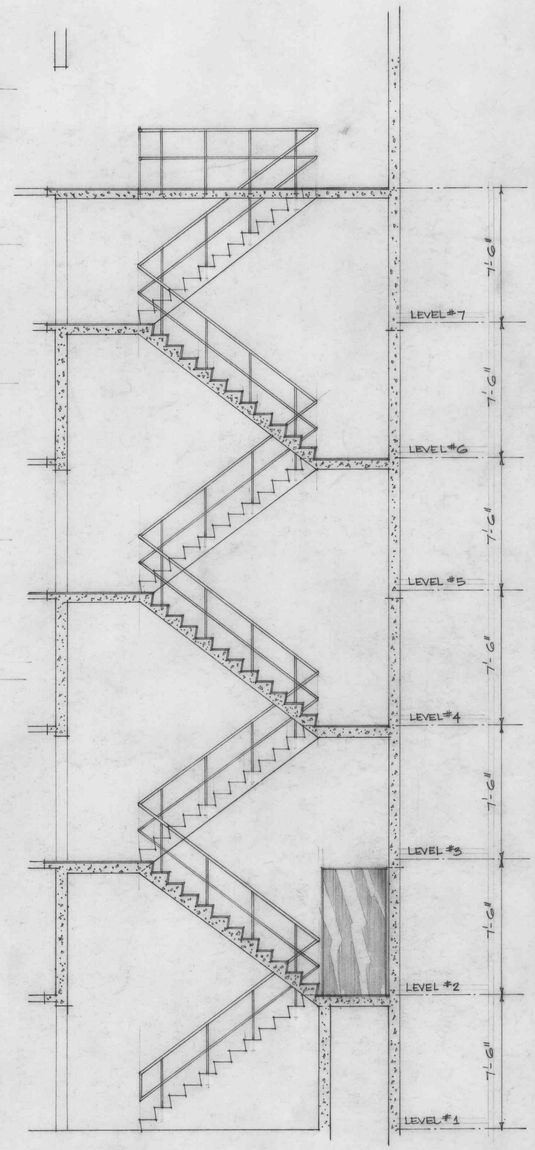

SECTION 'E-E'

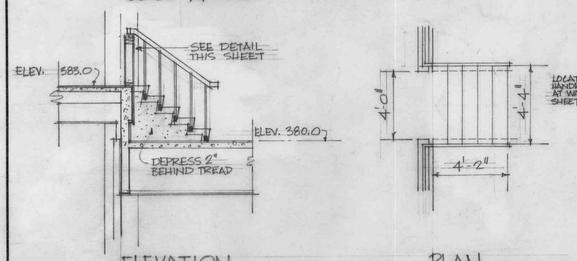

ELEVATION

PLAN

DETAIL INTERIOR COLLEGE LIBRARY STAIRS

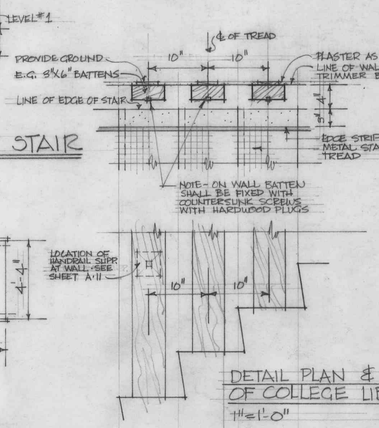

DETAIL PLAN & SECTION OF COLLEGE LIBRARY STAIR
1" = 1'-0"

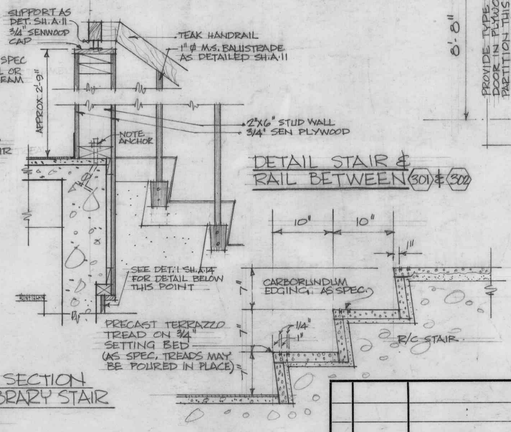

DETAIL STAIR & RAIL BETWEEN (301) & (501)

PRECAST TERRAZZO TREADS IN (201) & (201E)
1" = 1'-0"

DETAILS OF COLLEGE LIBRARY STAIR
SCALE - ¼" = 1'-0"

No.	DATE	REVISION

THOMPSON, BERWICK & PRATT
ARCHITECTS
1553 ROBSON ST. VANCOUVER 5, B. C.

ADDITION TO THE LIBRARY
UNIVERSITY OF BRITISH COLUMBIA

STAIR & ELEVATOR DETAILS

SHEET No. A-12 OF

DRAWN: CHECKED: SCALE: 1/4" = 1'-0" DATE: MAY. 15/59

J.G.F. 163