


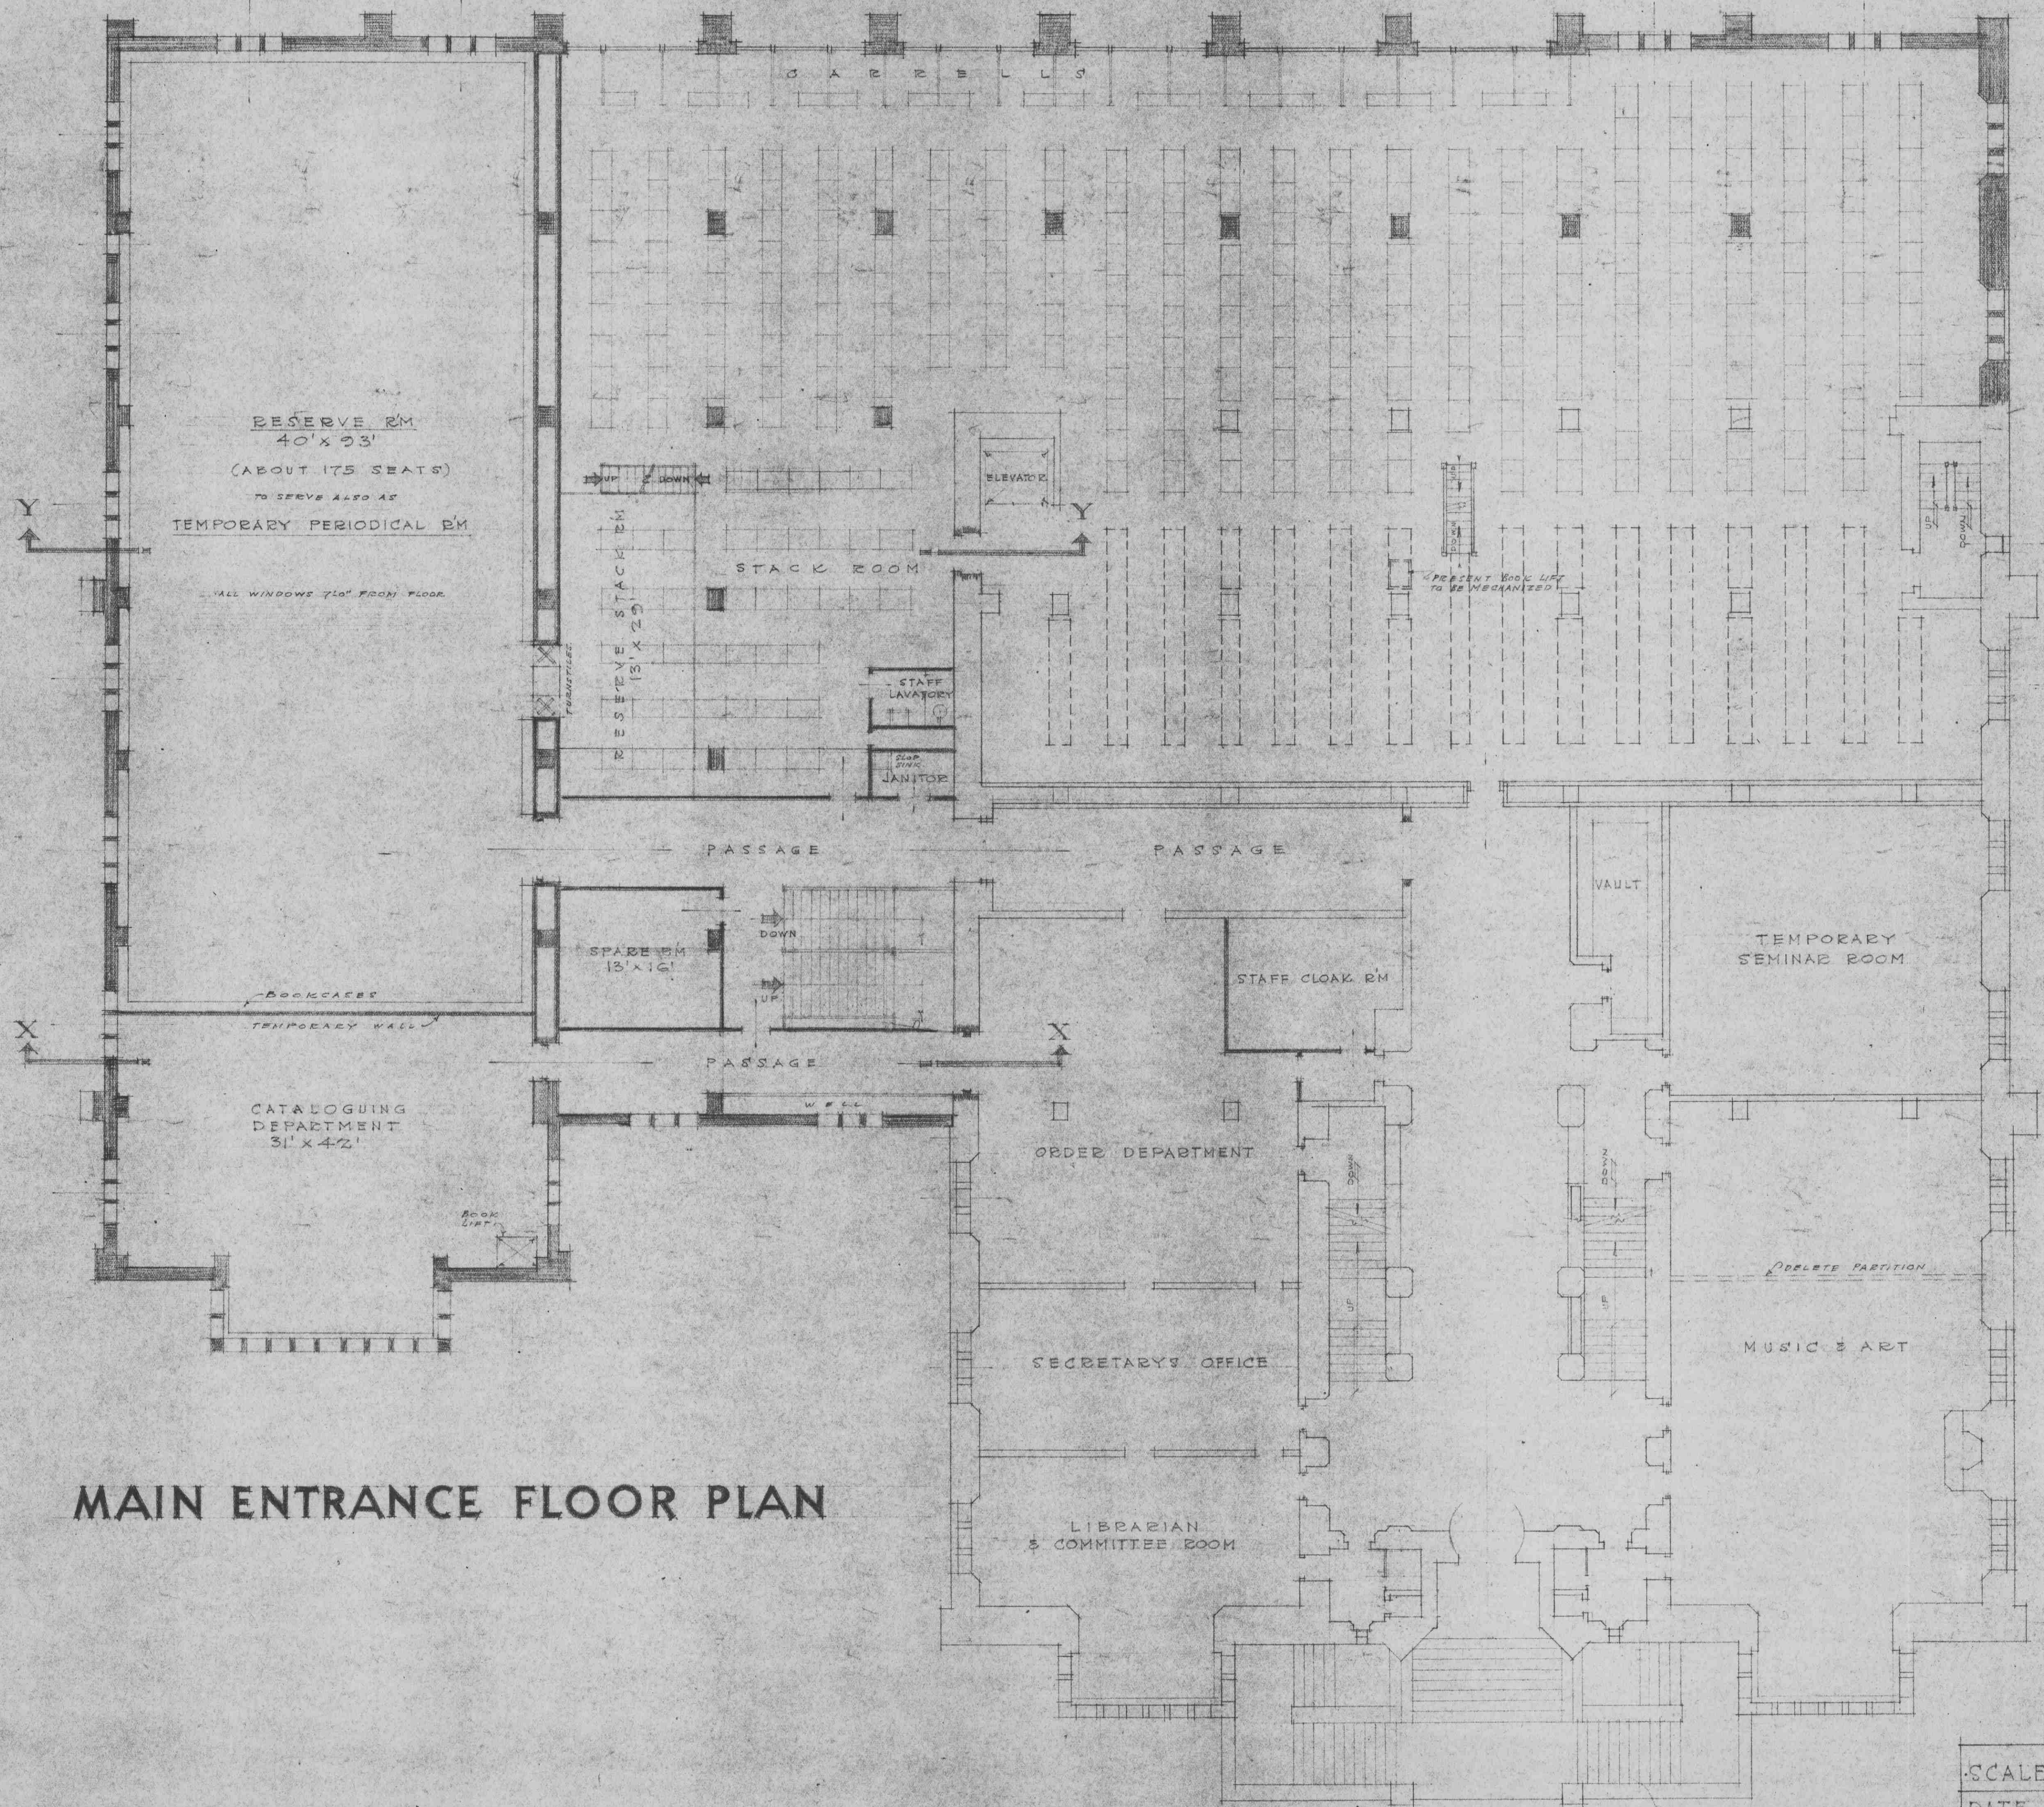

MAIN ENTRANCE FLOOR PLAN