
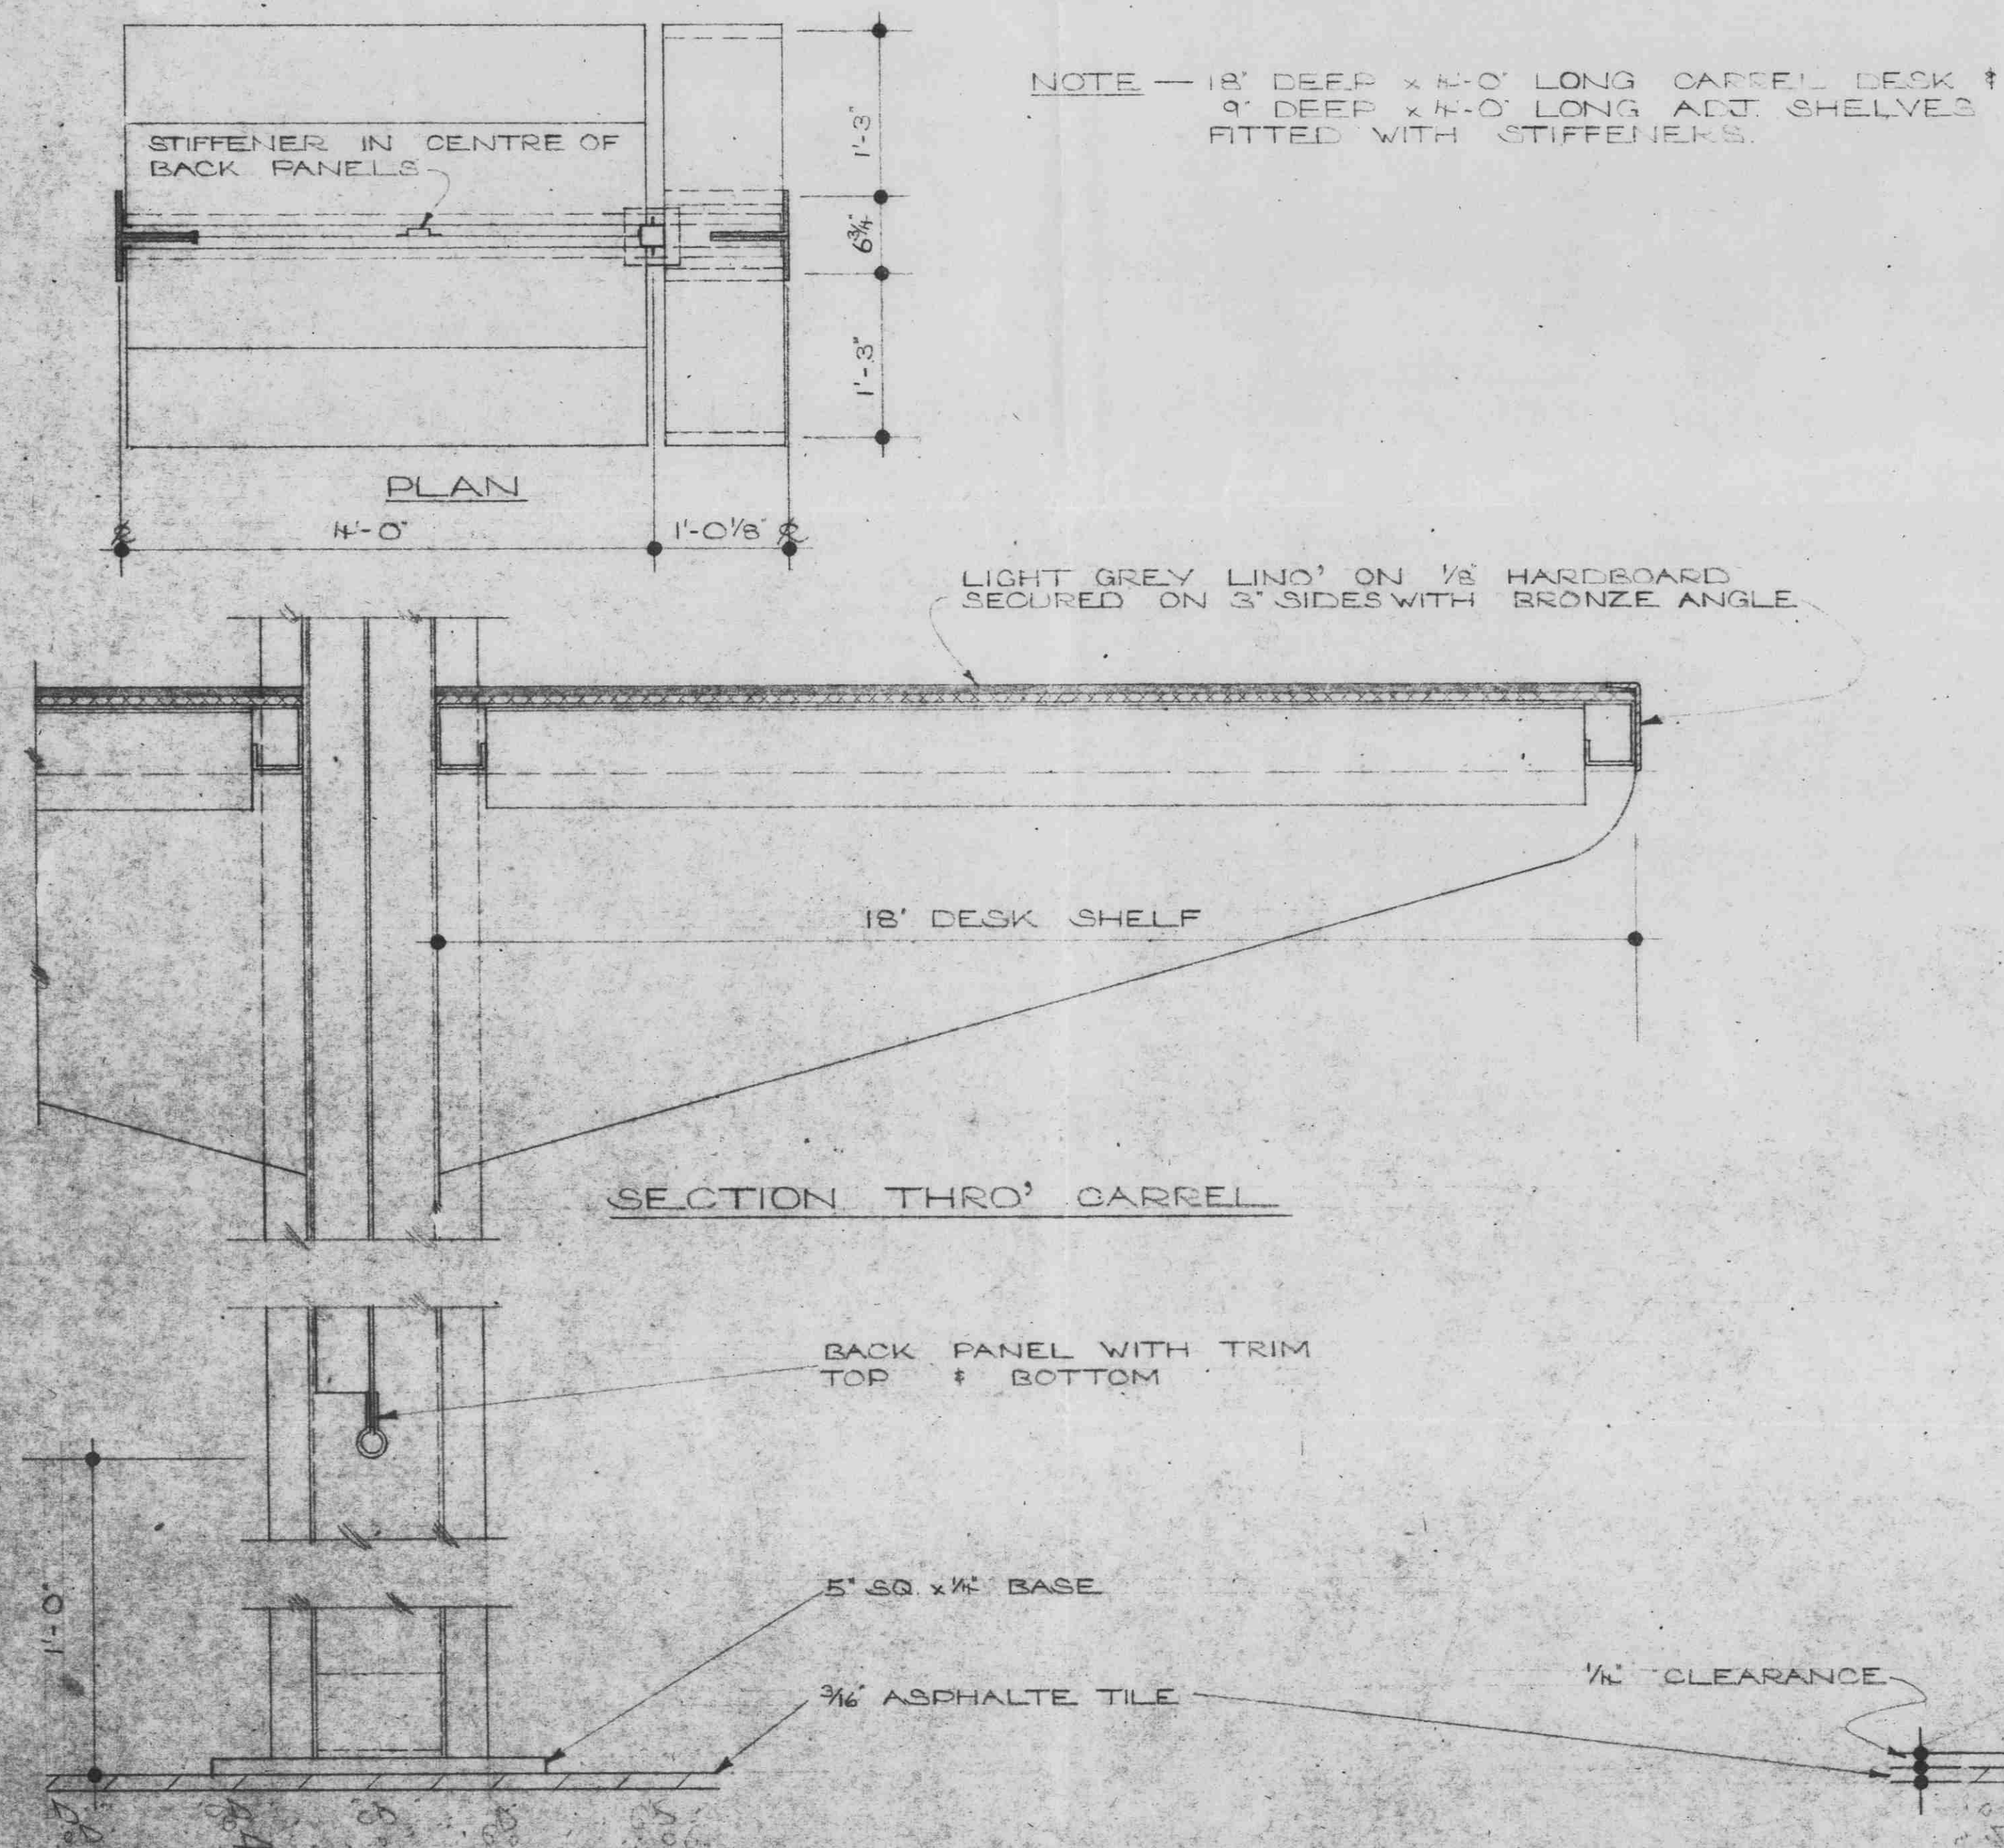
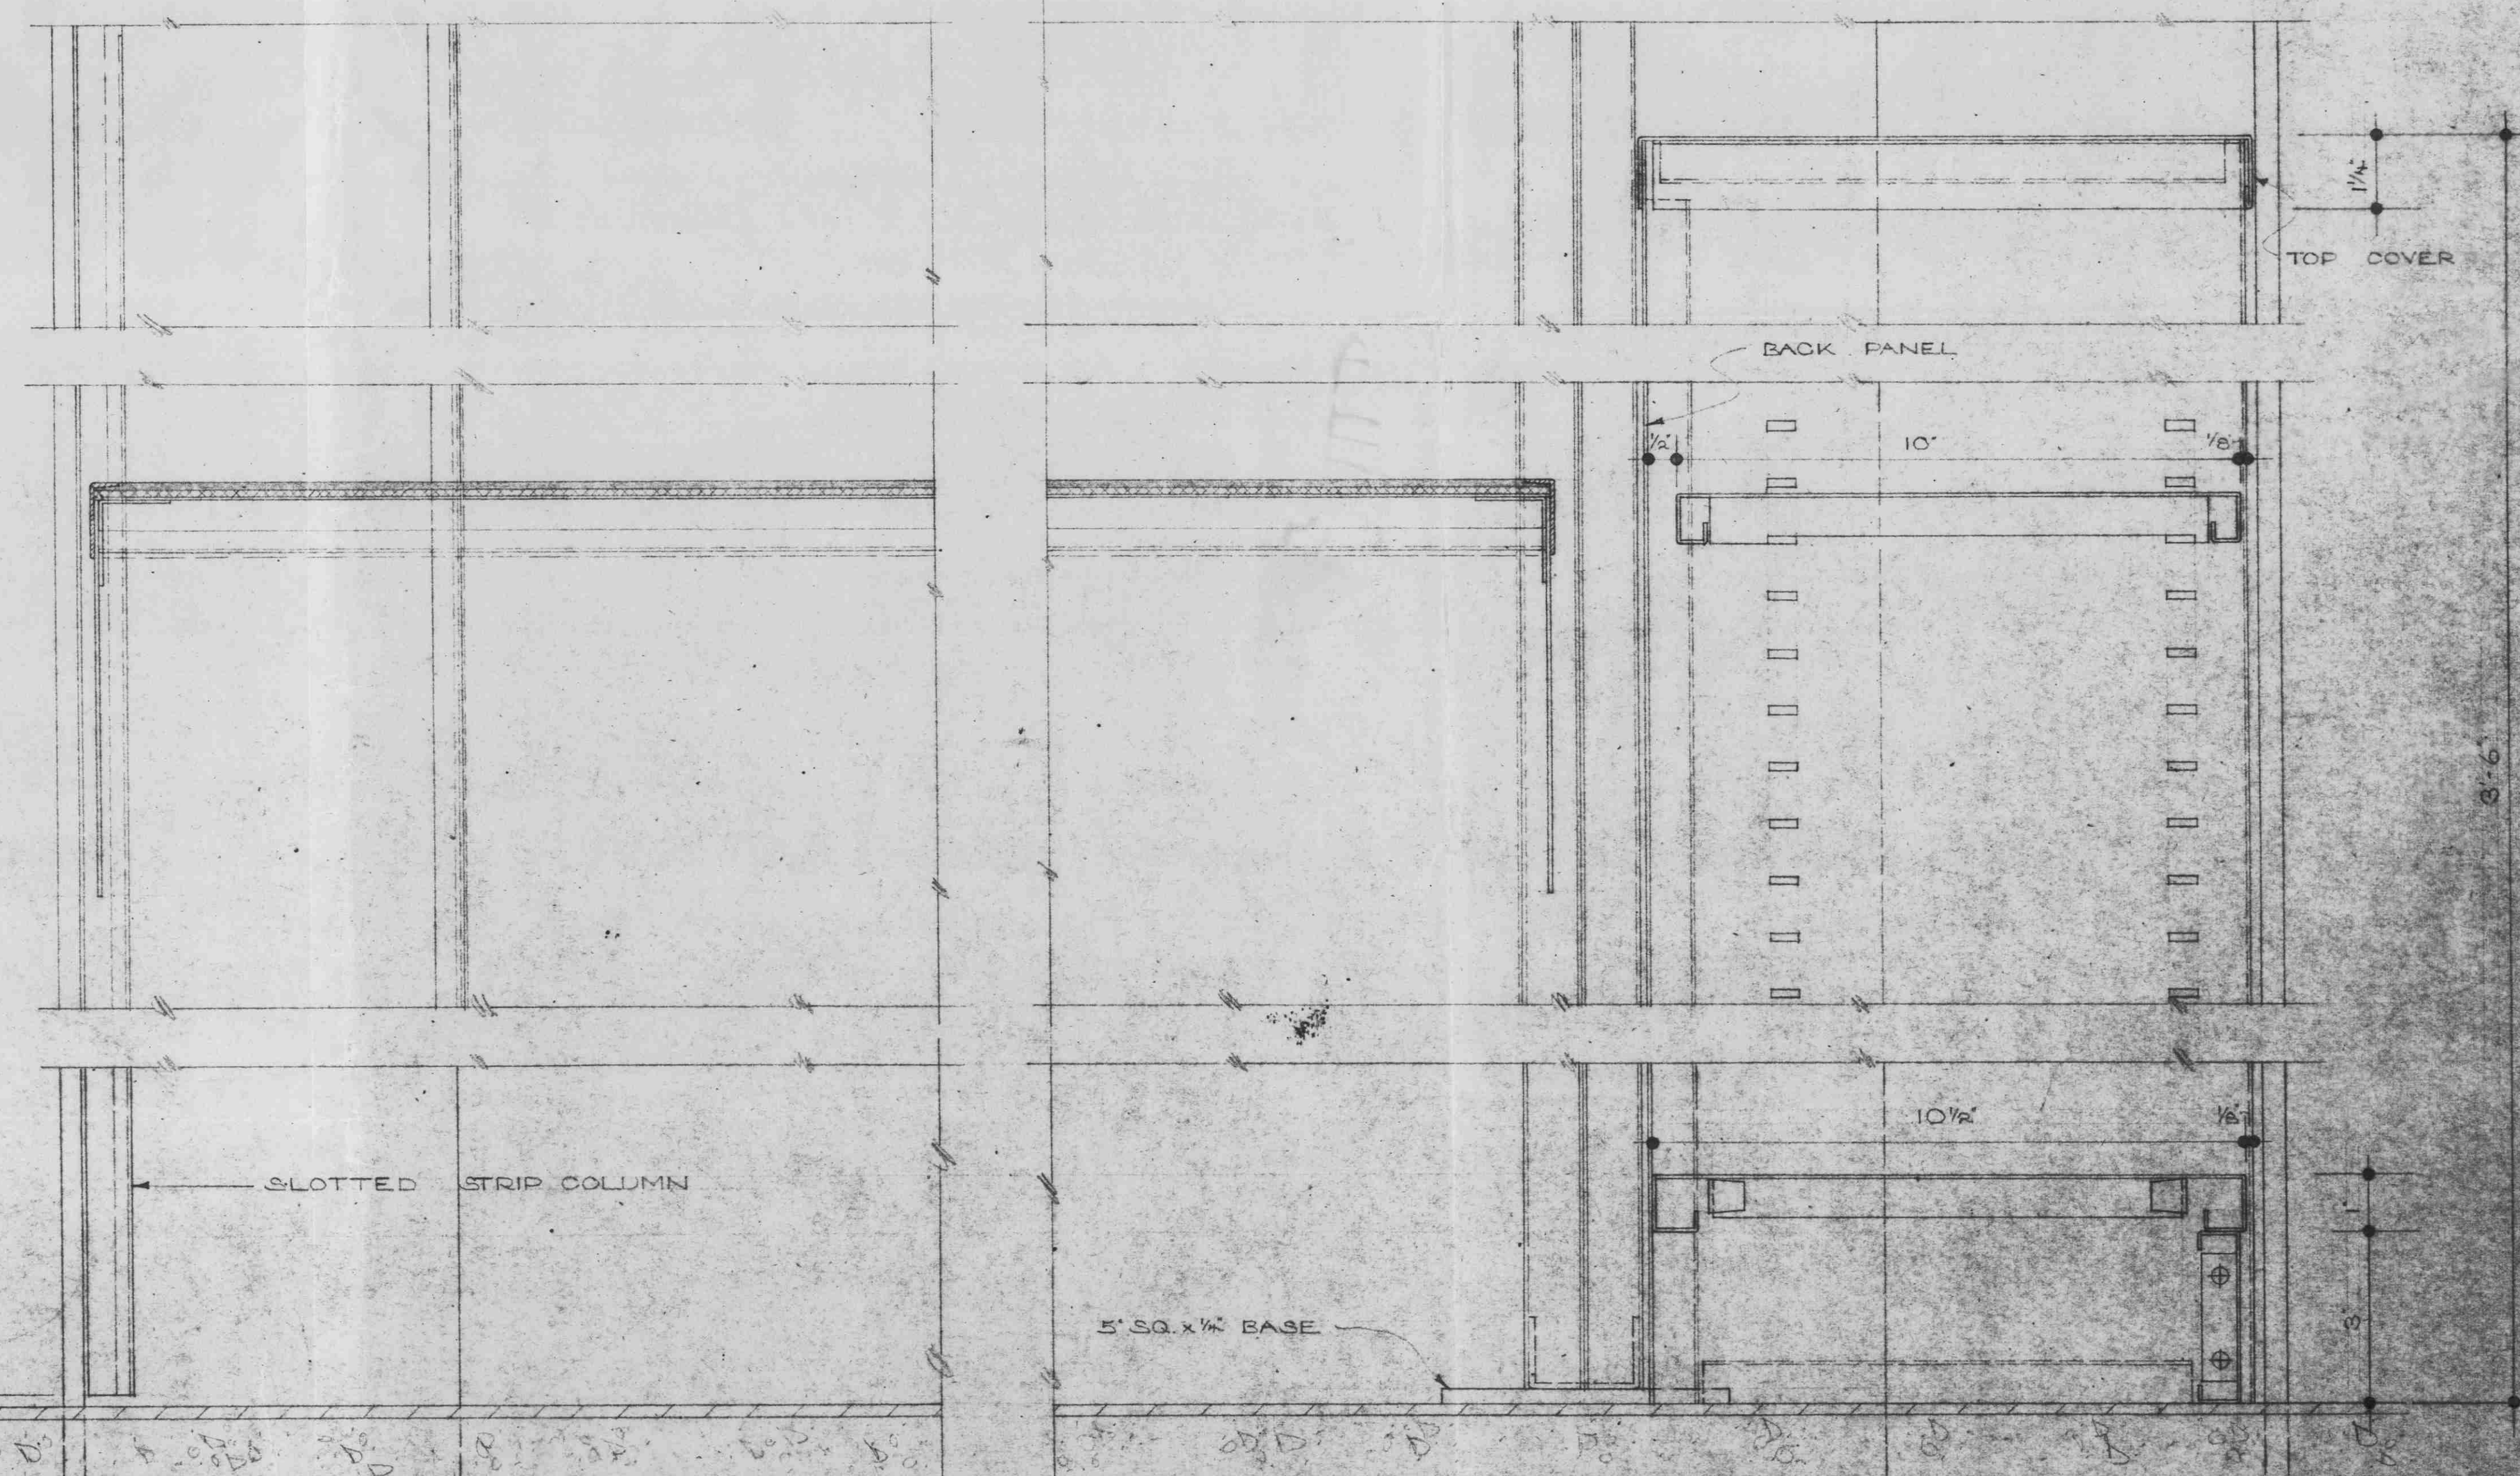


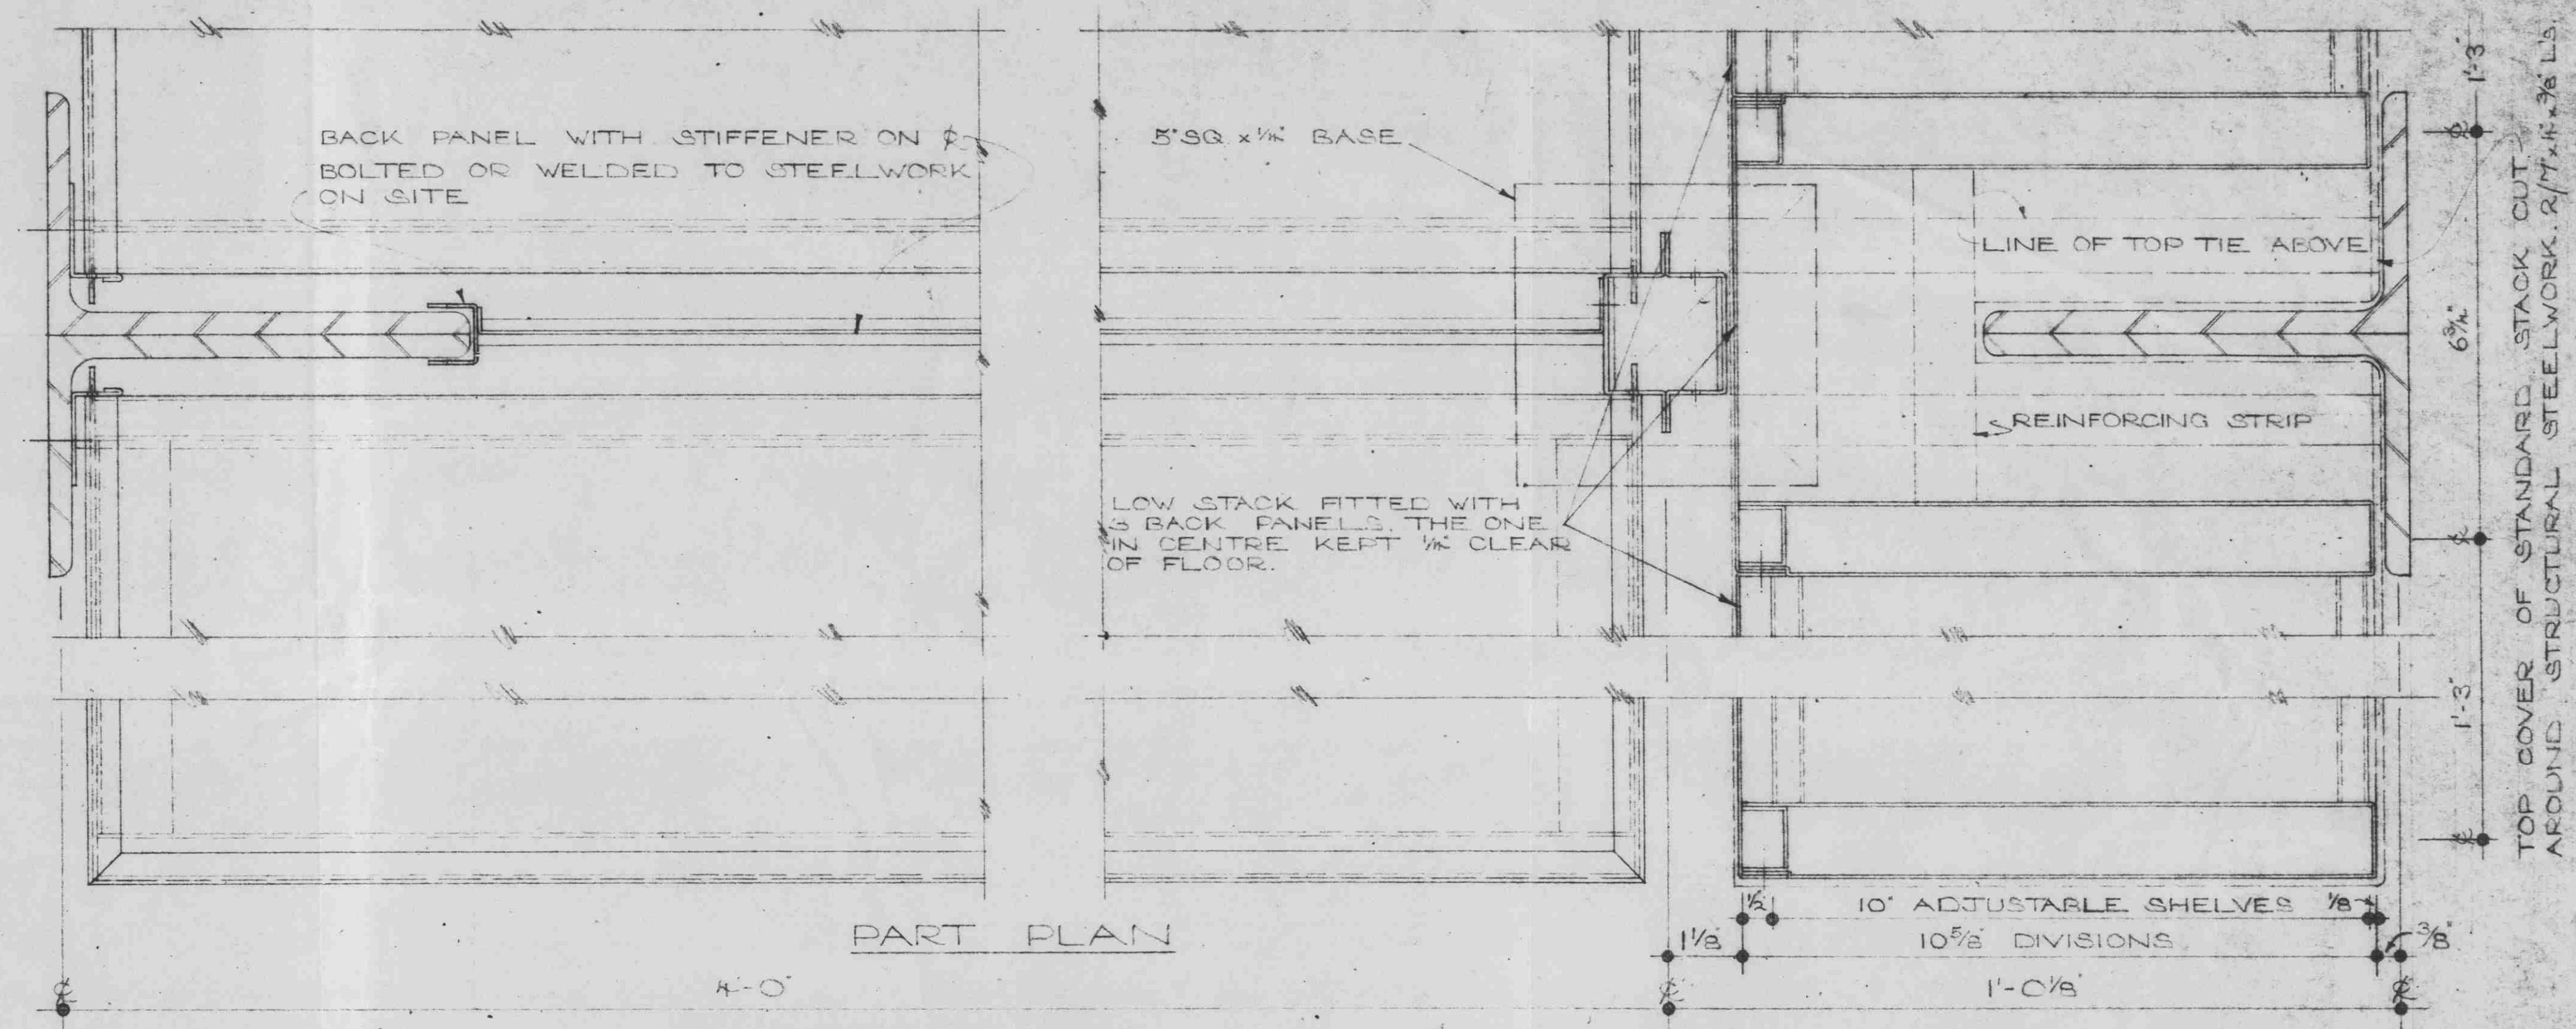

SECTION

RE UNIVERSITY OF	BRITISH COLUMBIA
DETAILS OF CARRELS	DRAWING N° SE 2527
	DATE 13-12-76
SCALE — 1" TO 1'-0"	REVISIONS
1/2 F.S.	CONTRACT N° 2M743
LUXFER LTD	B.C.