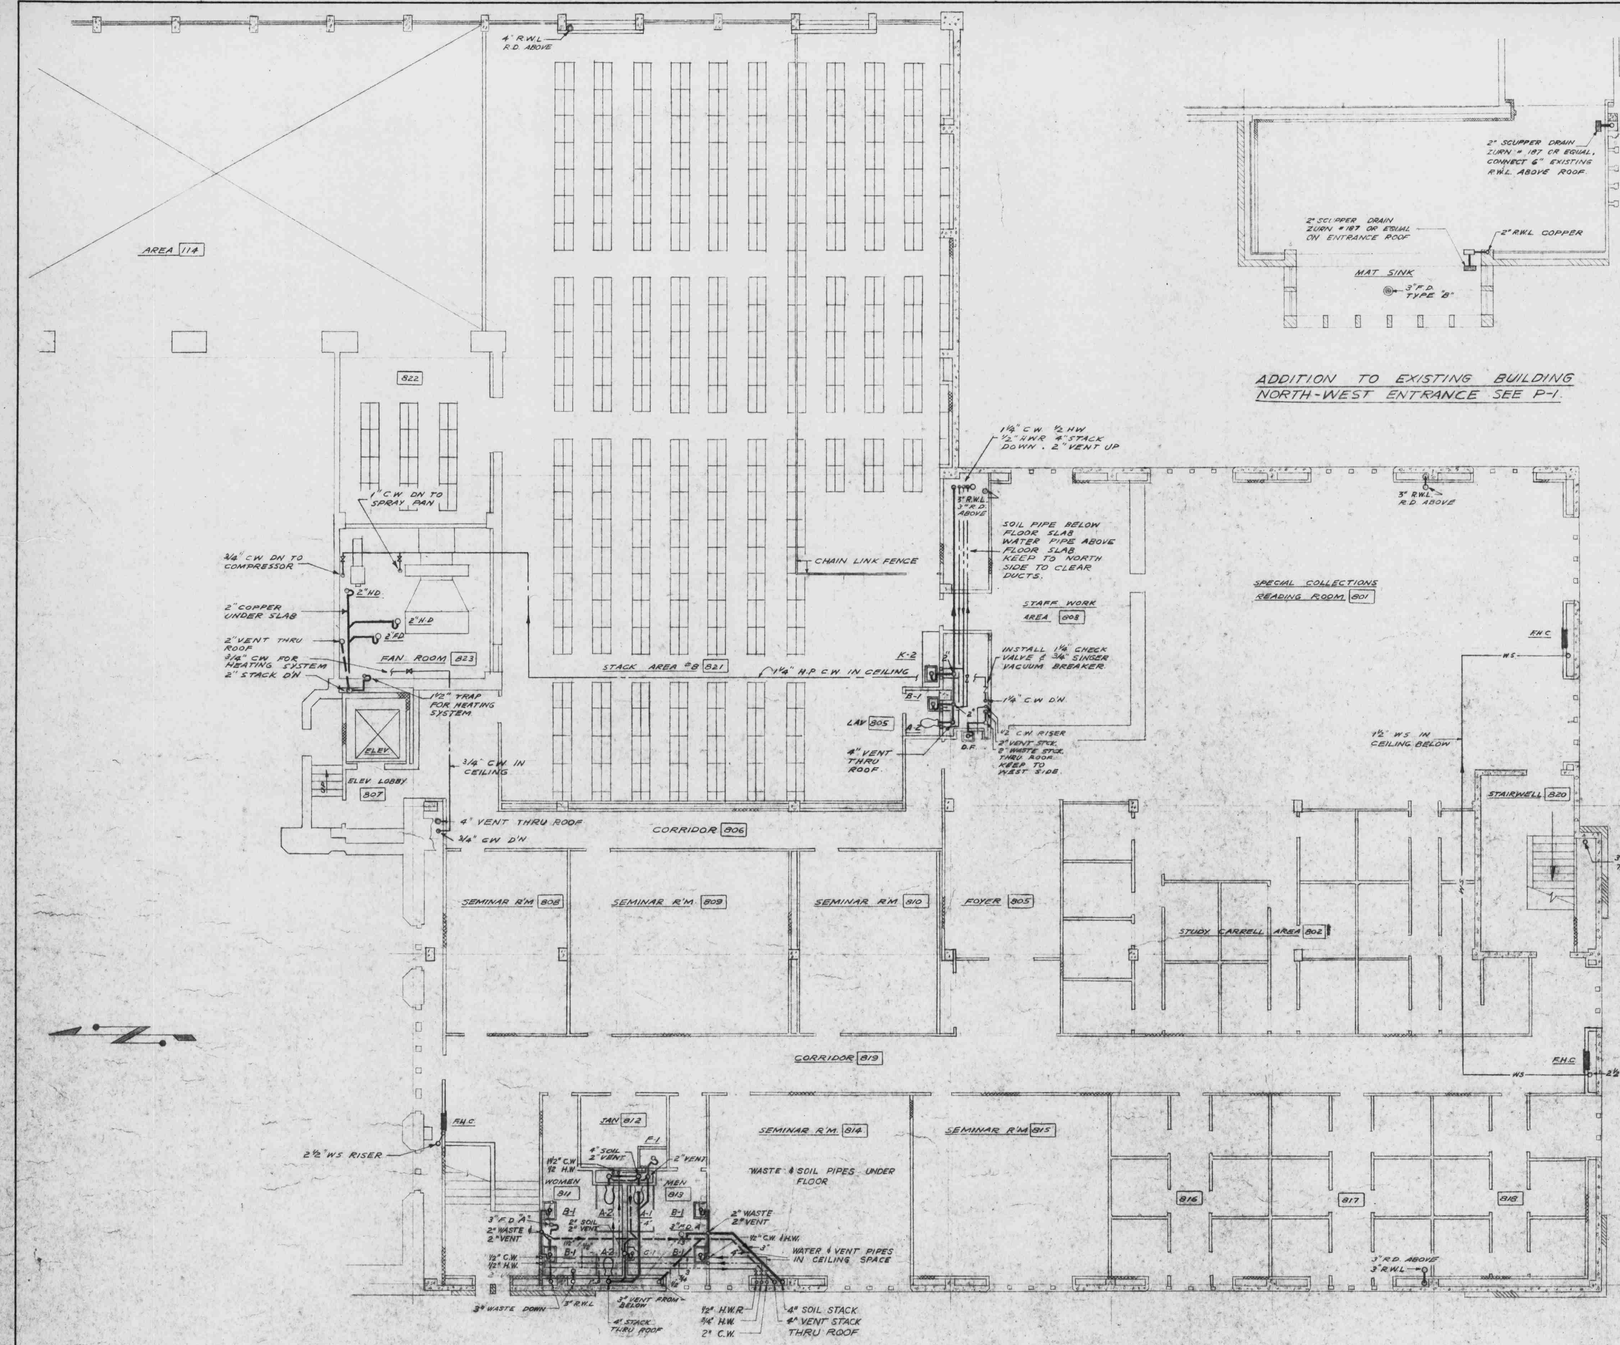

PROFESSIONAL ENGINEER D. W. THOMSON MECHANICAL ENGINEER PROVINCE OF BRITISH COLUMBIA

STACK LEVEL NO. 8

PLUMBING

JOB NO. 1287

SHEET No. P-5 of 5

D. W. THOMSON & COMPANY LTD.
CONSULTING MECHANICAL ENGINEERS
1690 WEST BROADWAY VANCOUVER 9, B.C.

No.	DATE	REVISION

THOMPSON, BERWICK & PRATT
ARCHITECTS
1553 ROBSON ST. VANCOUVER 5, B.C.

ADDITION TO THE LIBRARY
UNIVERSITY OF BRITISH COLUMBIA

DRAWN: A.V. CHECKED: J.Y.P. SCALE: 1/8" = 1'-0" DATE: MAY 15 1959