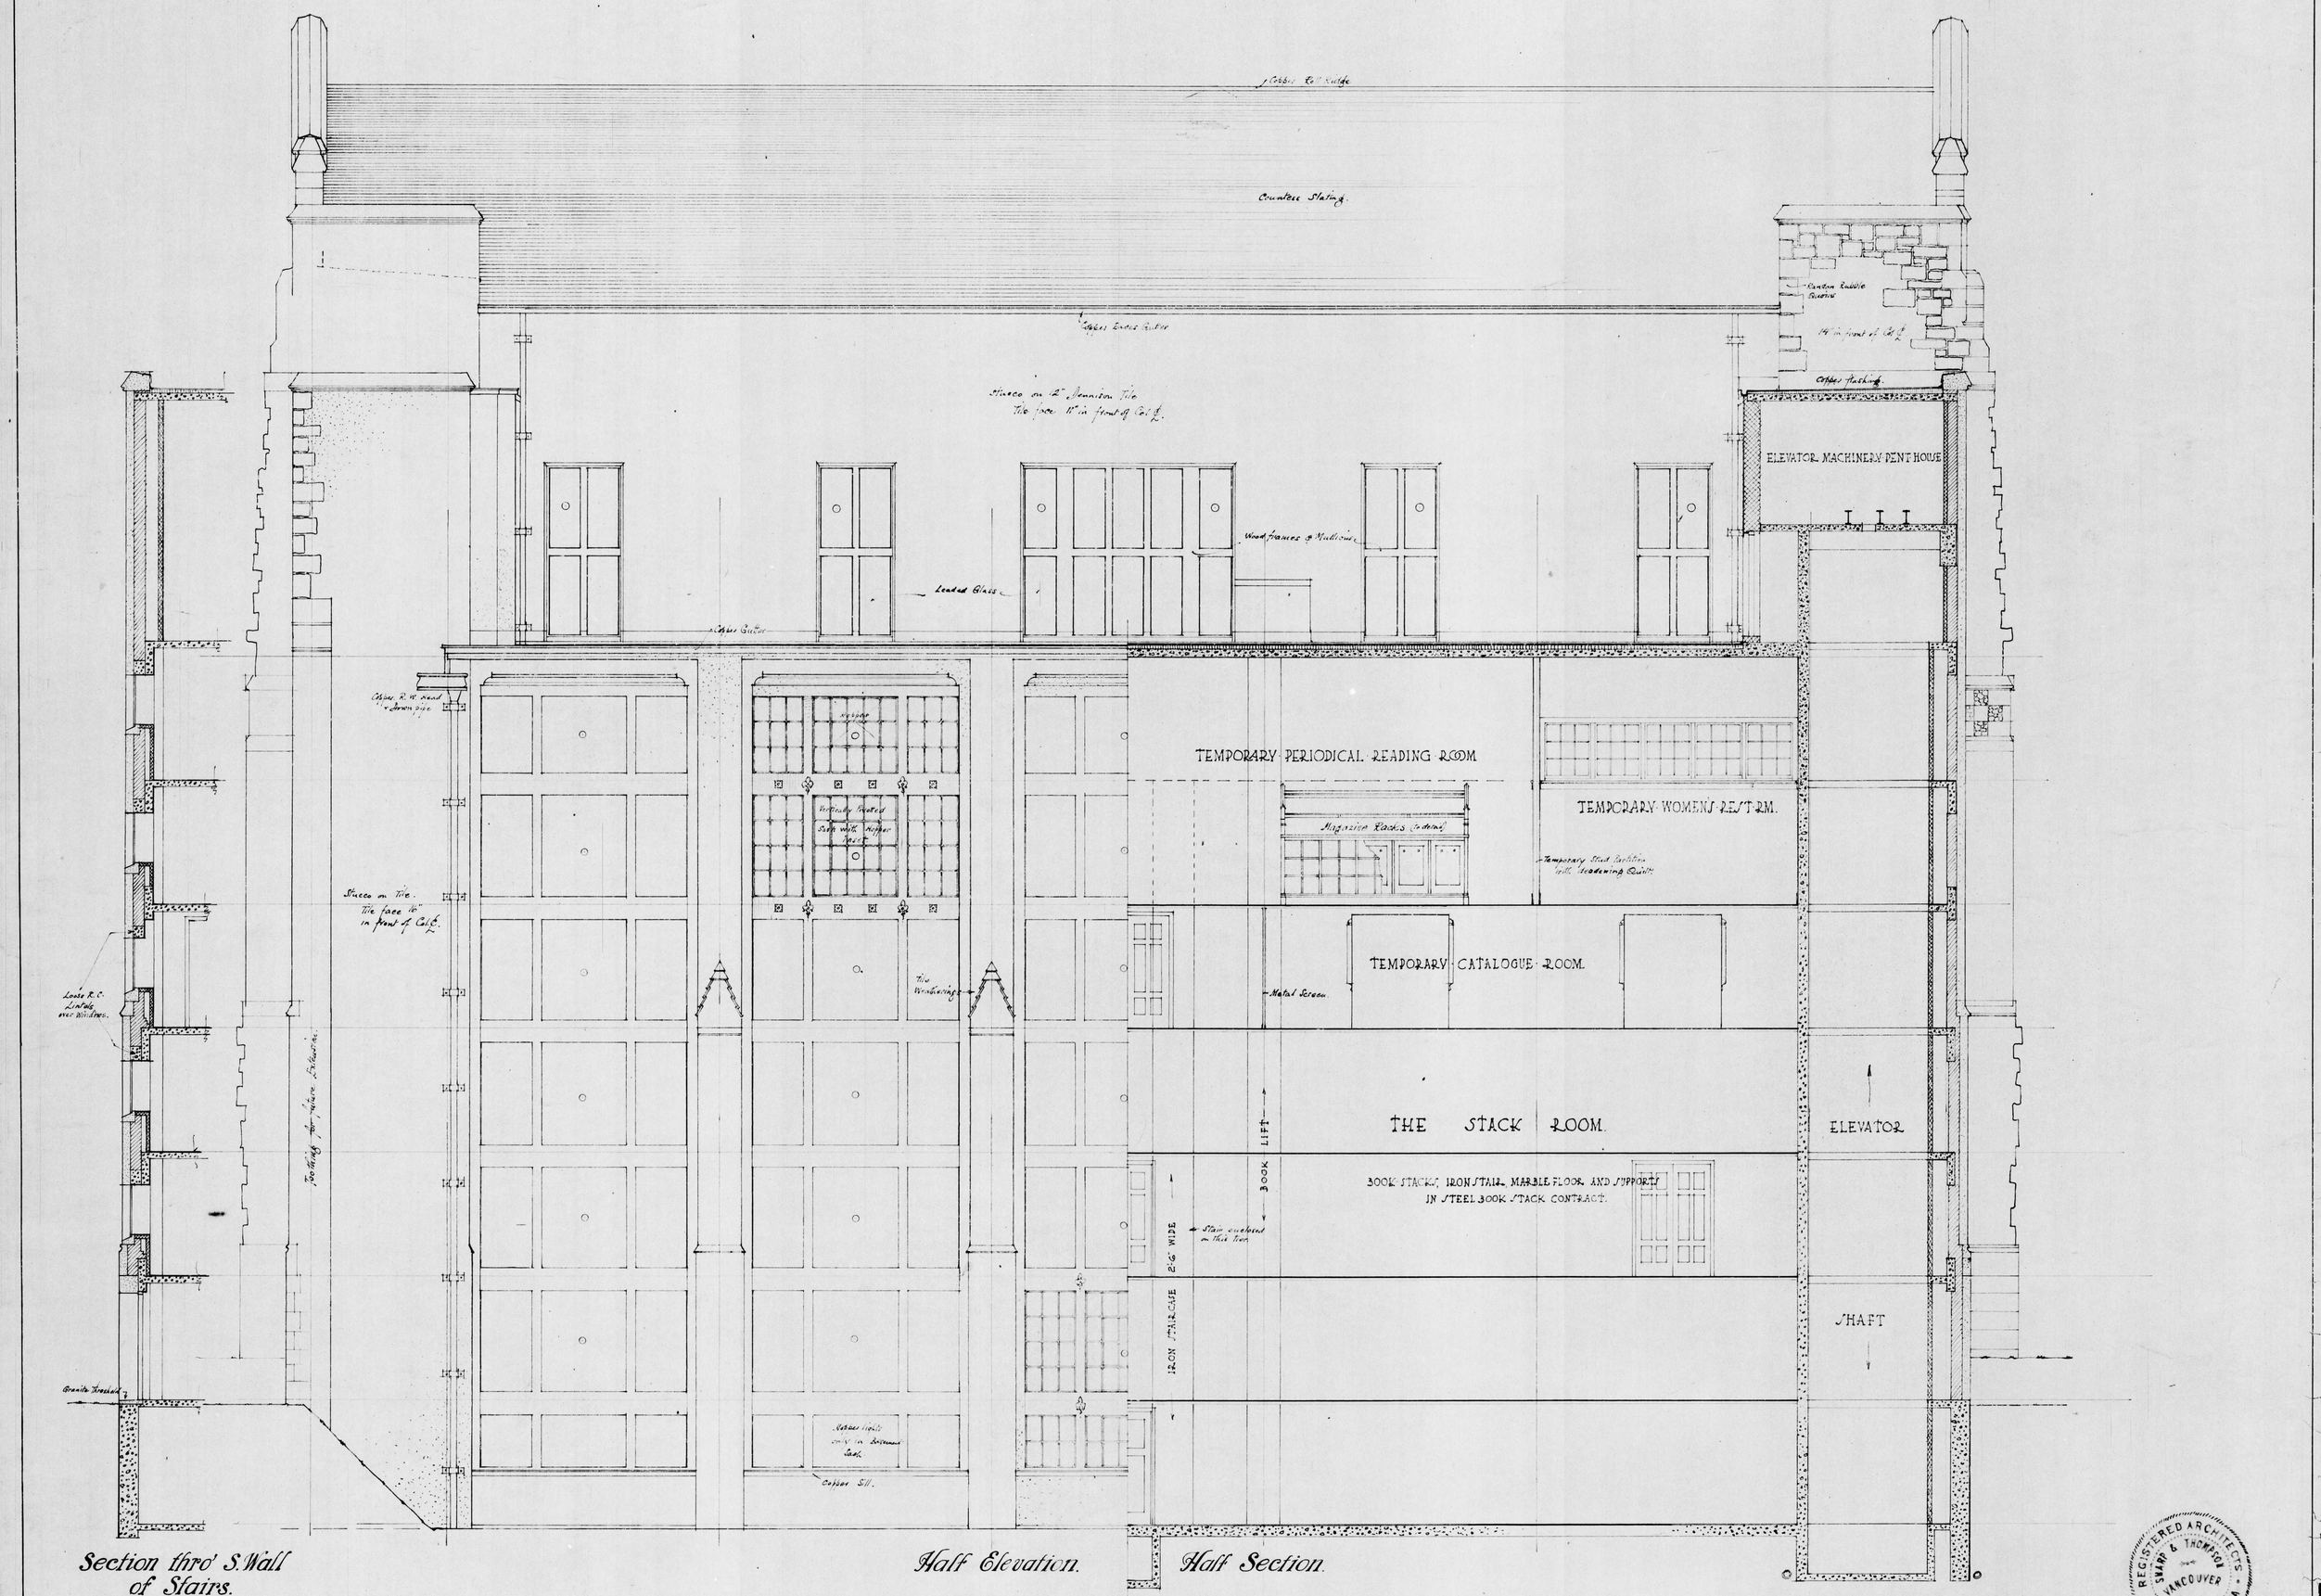

Scale 1/4" = 1 foot December 17. 1923.	UNIVERSITY of B.C. The LIBRARY BLDG	Sharp & Thompson A.R.I.B.A. Architects. 626 Pender Street, Vancouver, B.C.	9

REGISTERED ARCHITECTS
SHARP & THOMPSON
VANCOUVER
BRITISH COLUMBIA