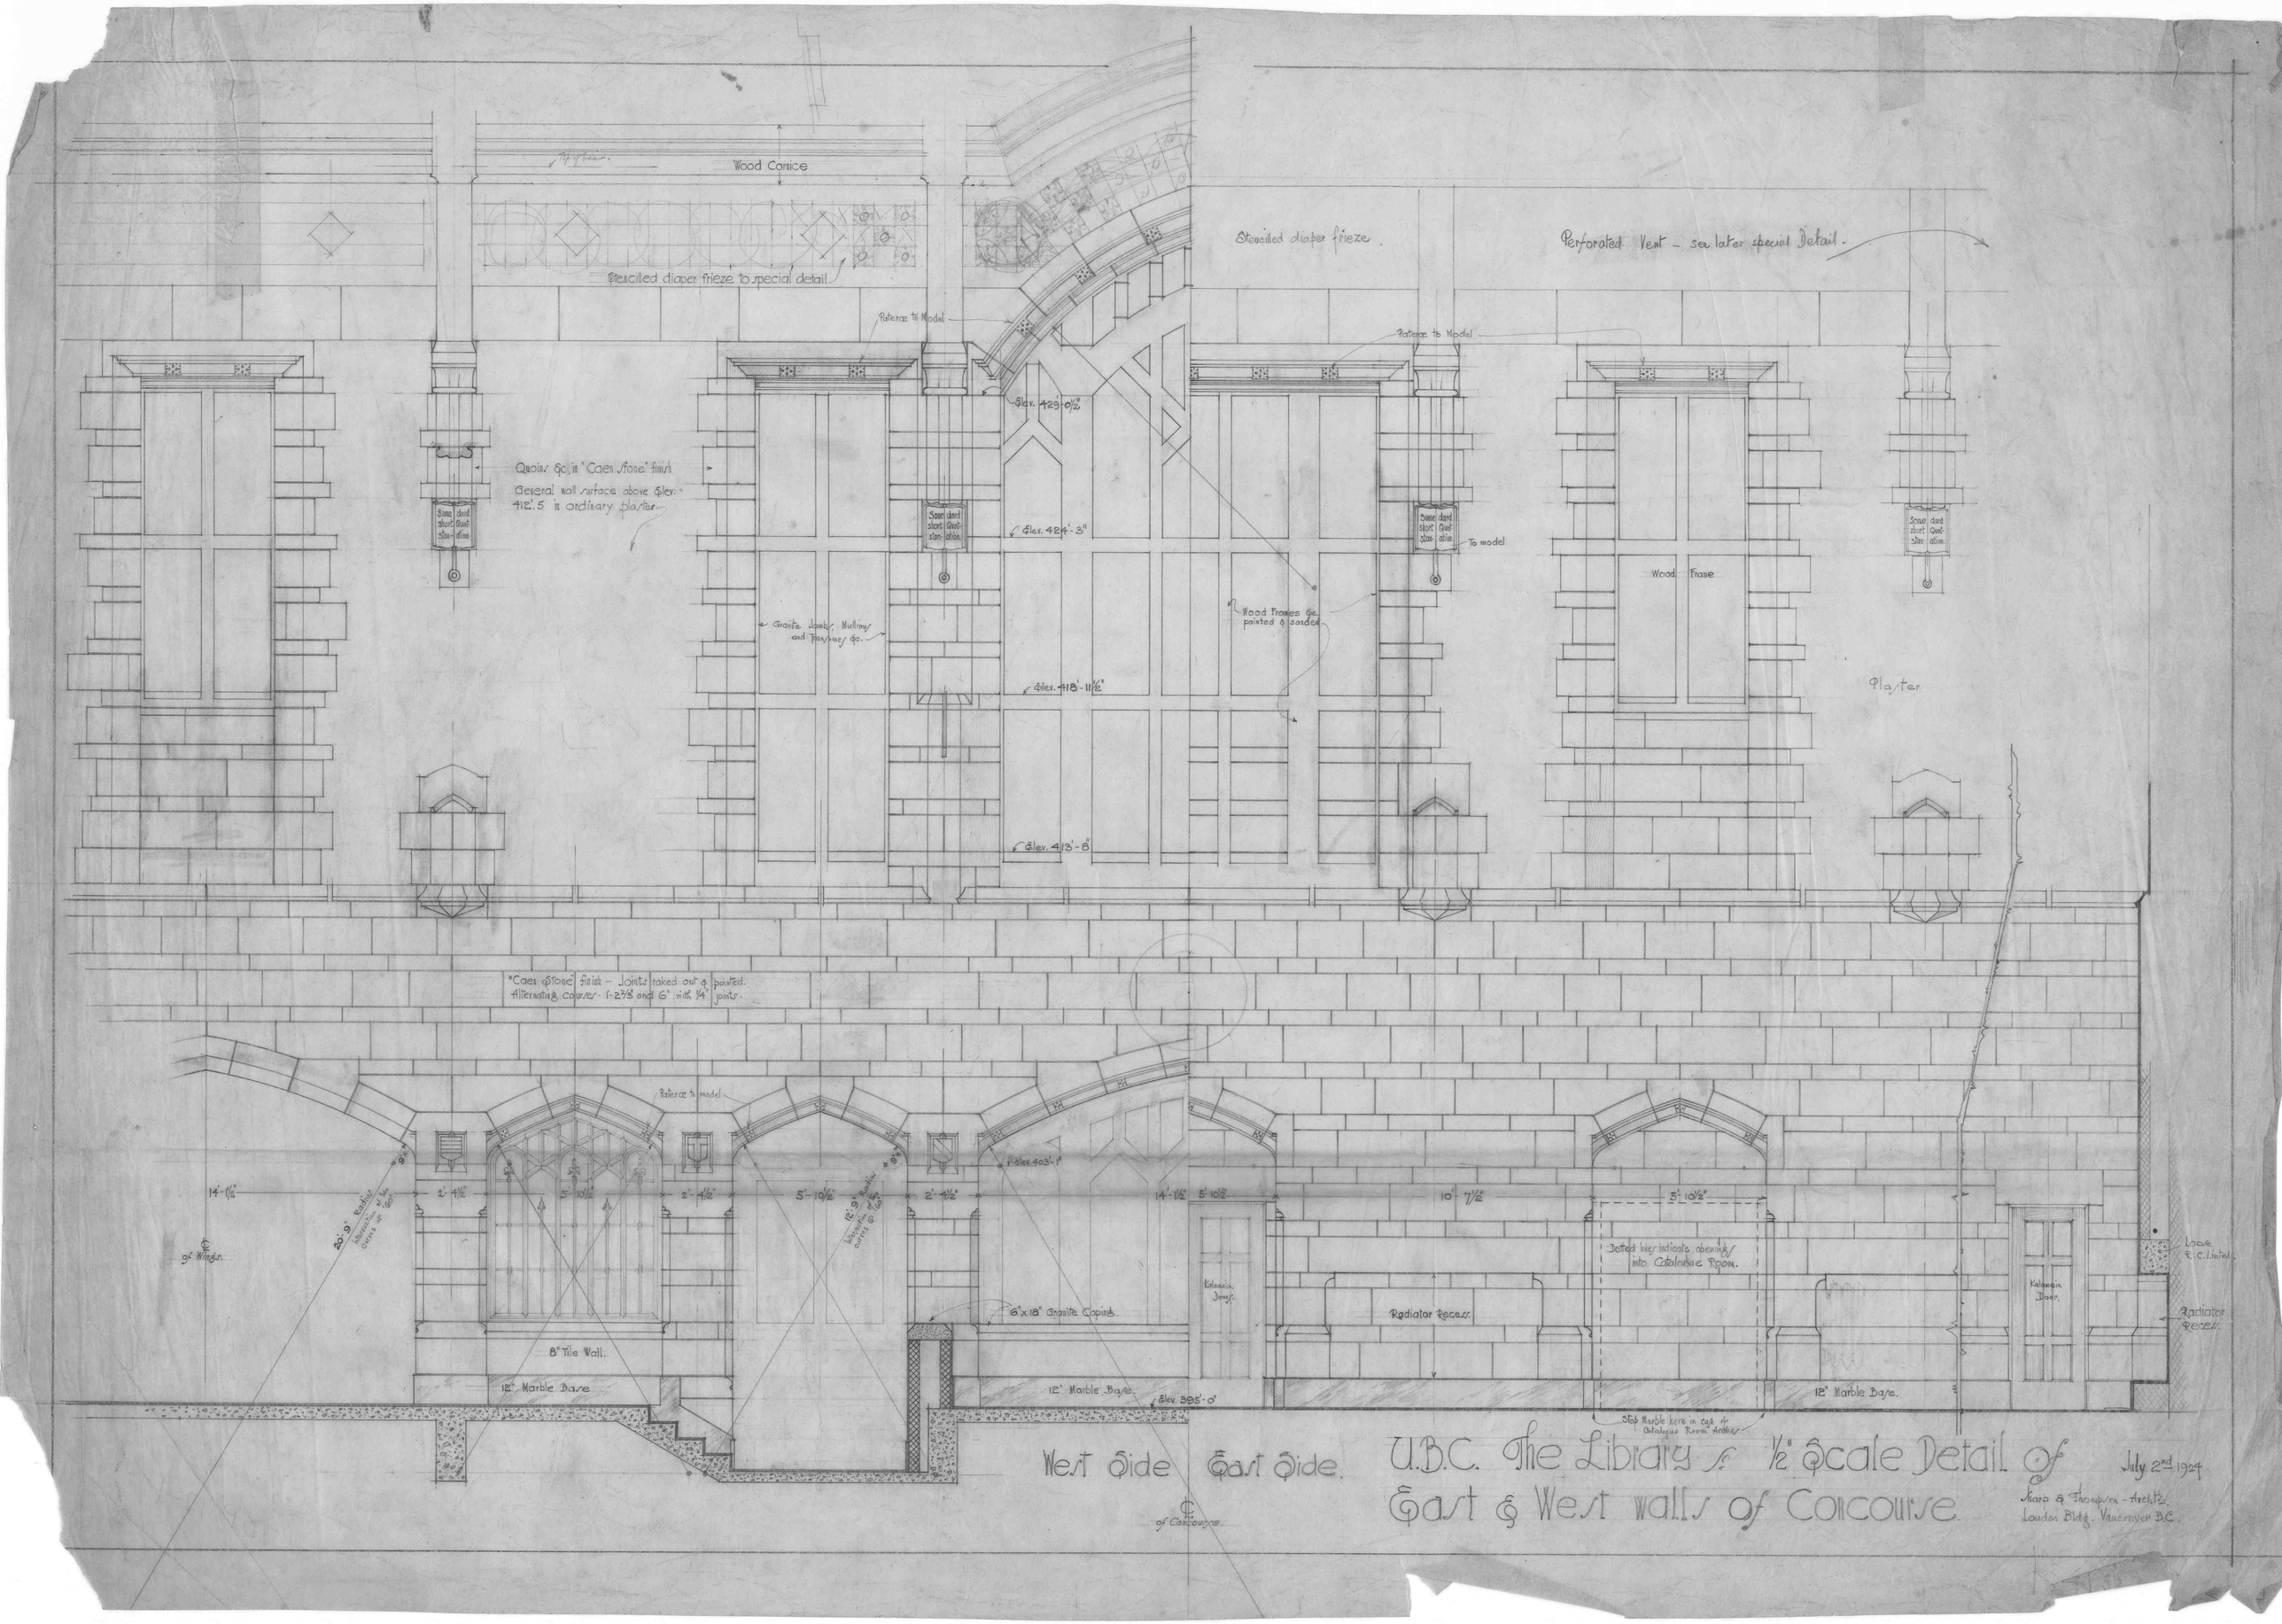

U.B.C. The Library s. ½" Scale Detail of East & West walls of Concourse

July 2nd 1924

Sharp & Thompson – Archts.
London Bldg. Vancouver B.C.