


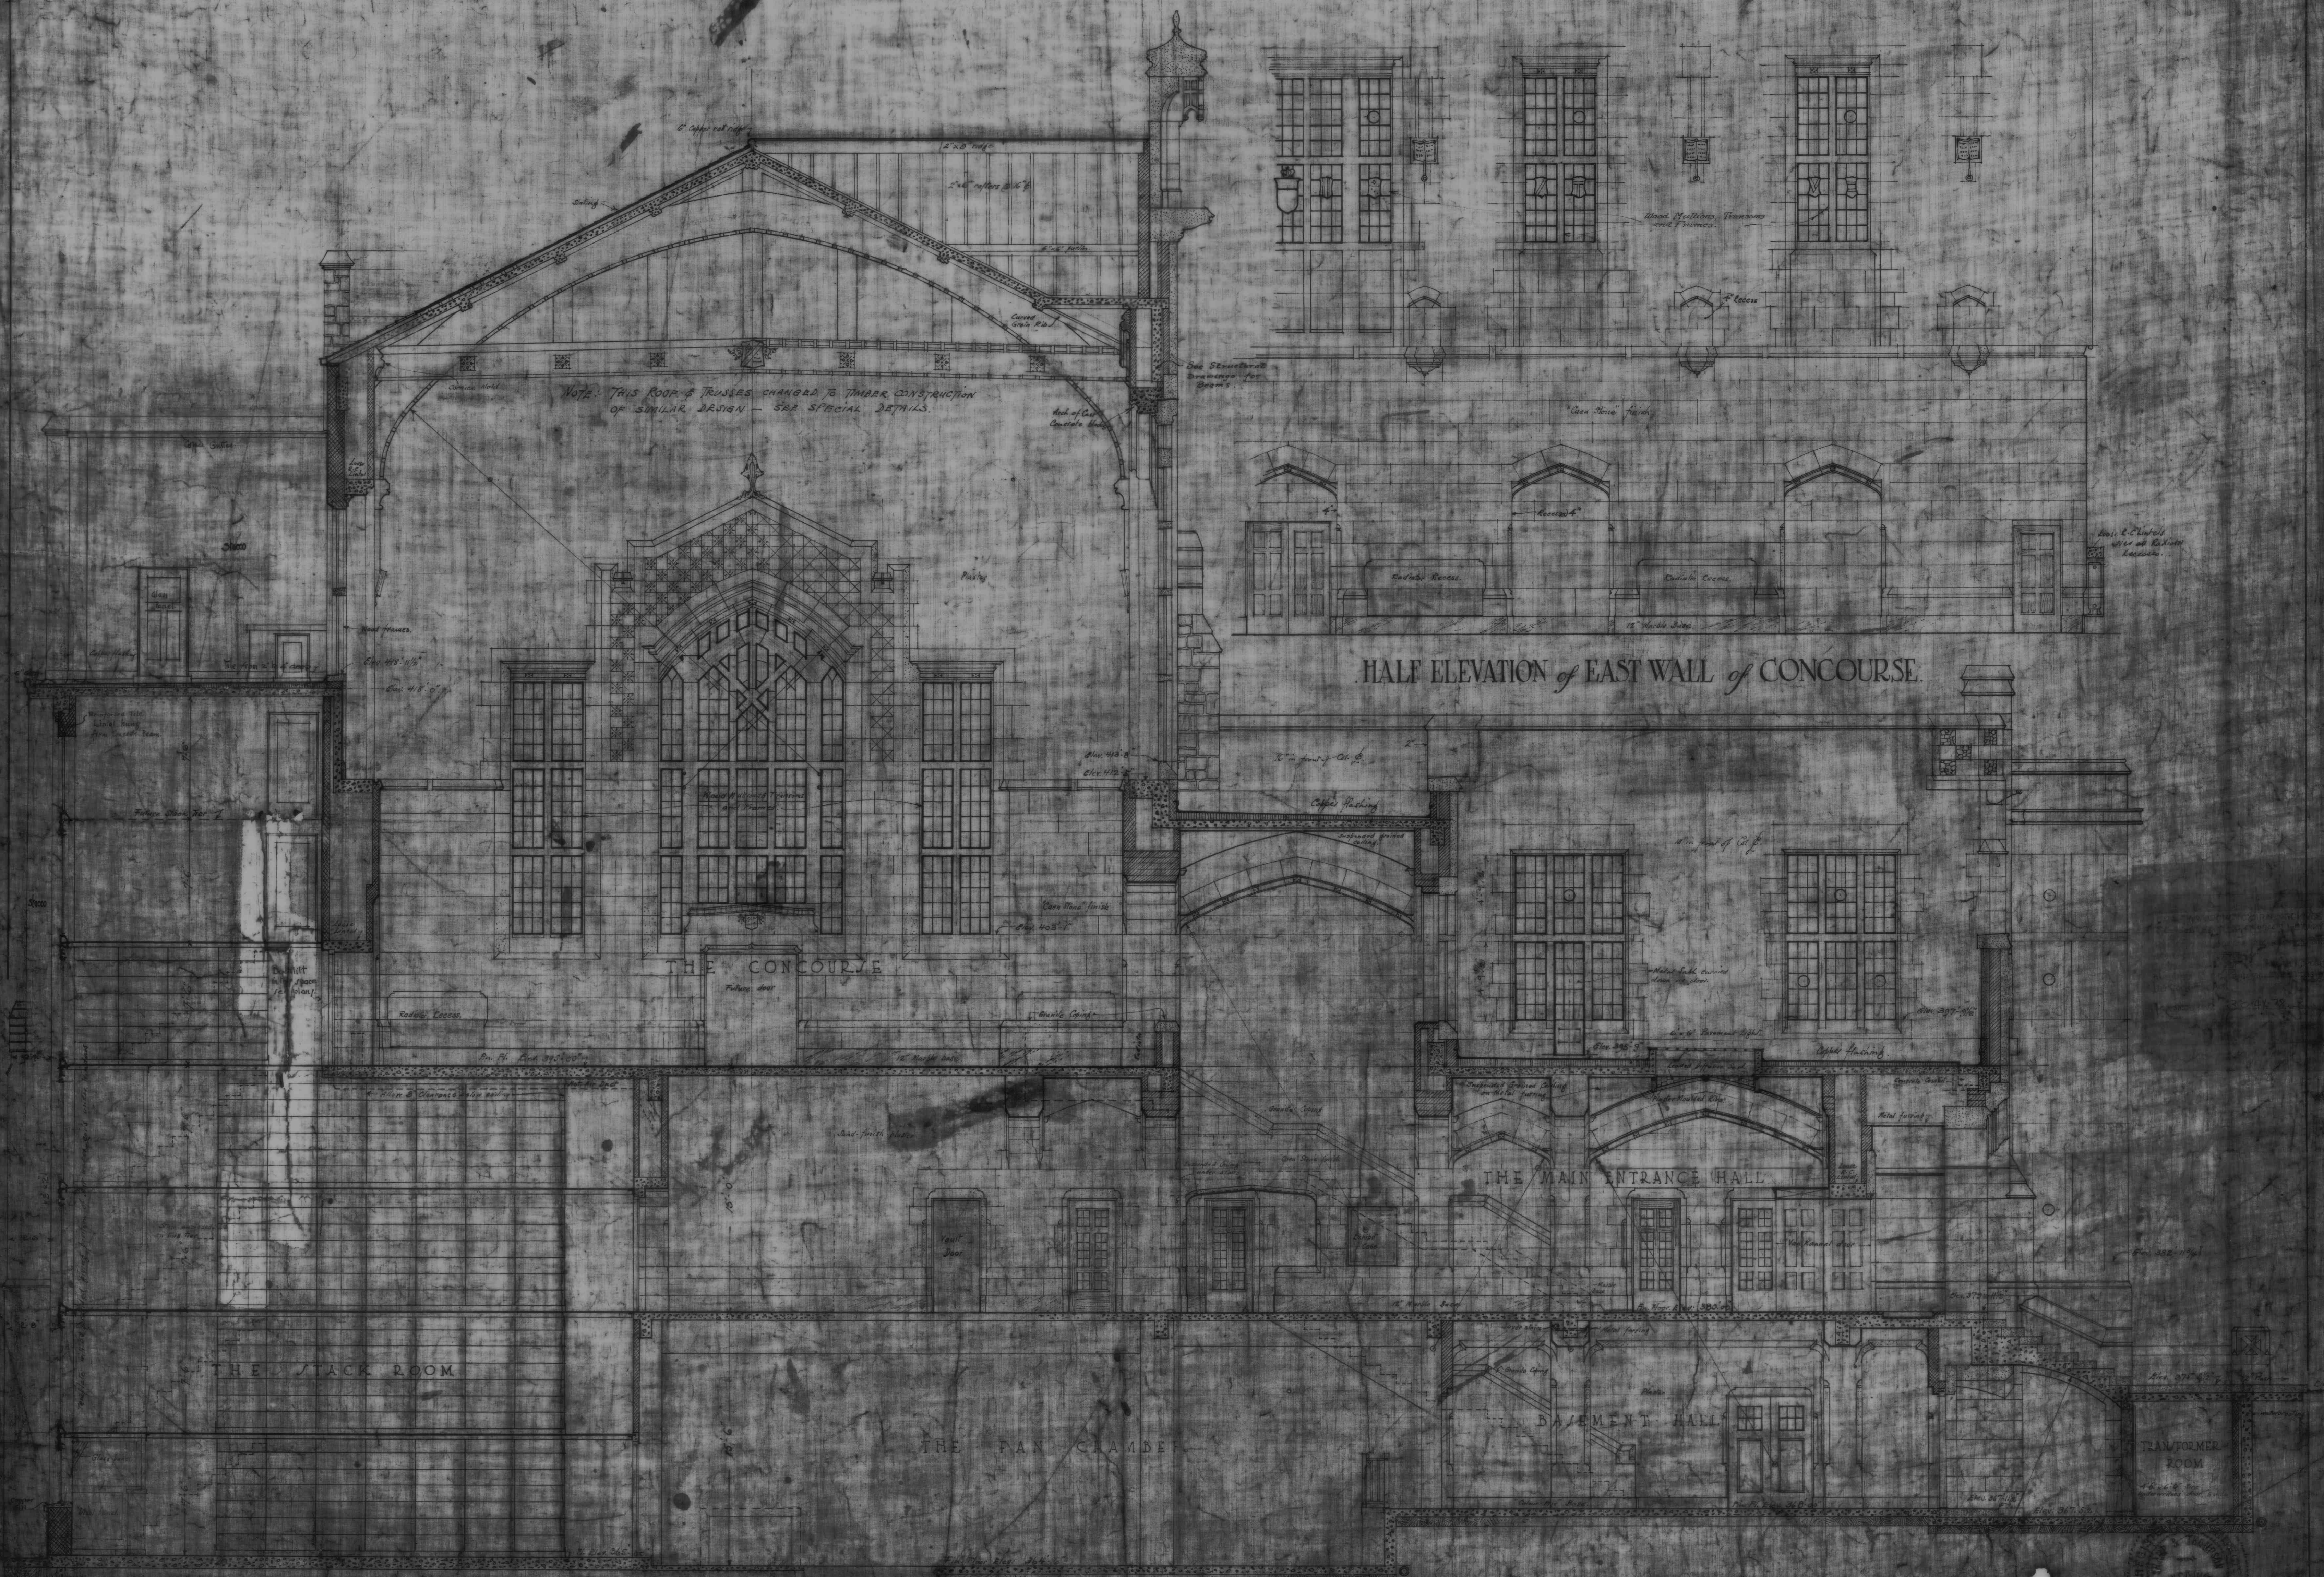

CROSS SECTION thro' center line of building

Completed in 1922
Scale 1/4" = 1 foot
September 29, 1923

UNIVERSITY OF BC LIBRARY BLDG