

Detail No. 1

Detail No. 2

Detail No. 3

2' Stack Room to Concourse Doors


Detail for all other doors
1 3/4" Doors Similar.

Detail of Glazed Panels.

University of B.C. The Library - Details of Kalamein Doors on Main Entrance floor

Full-Size and One inch Scale.

December 15th 1924. Sharp & Thompson - Archts.
626 - Pender St. W.
Vancouver B.C.

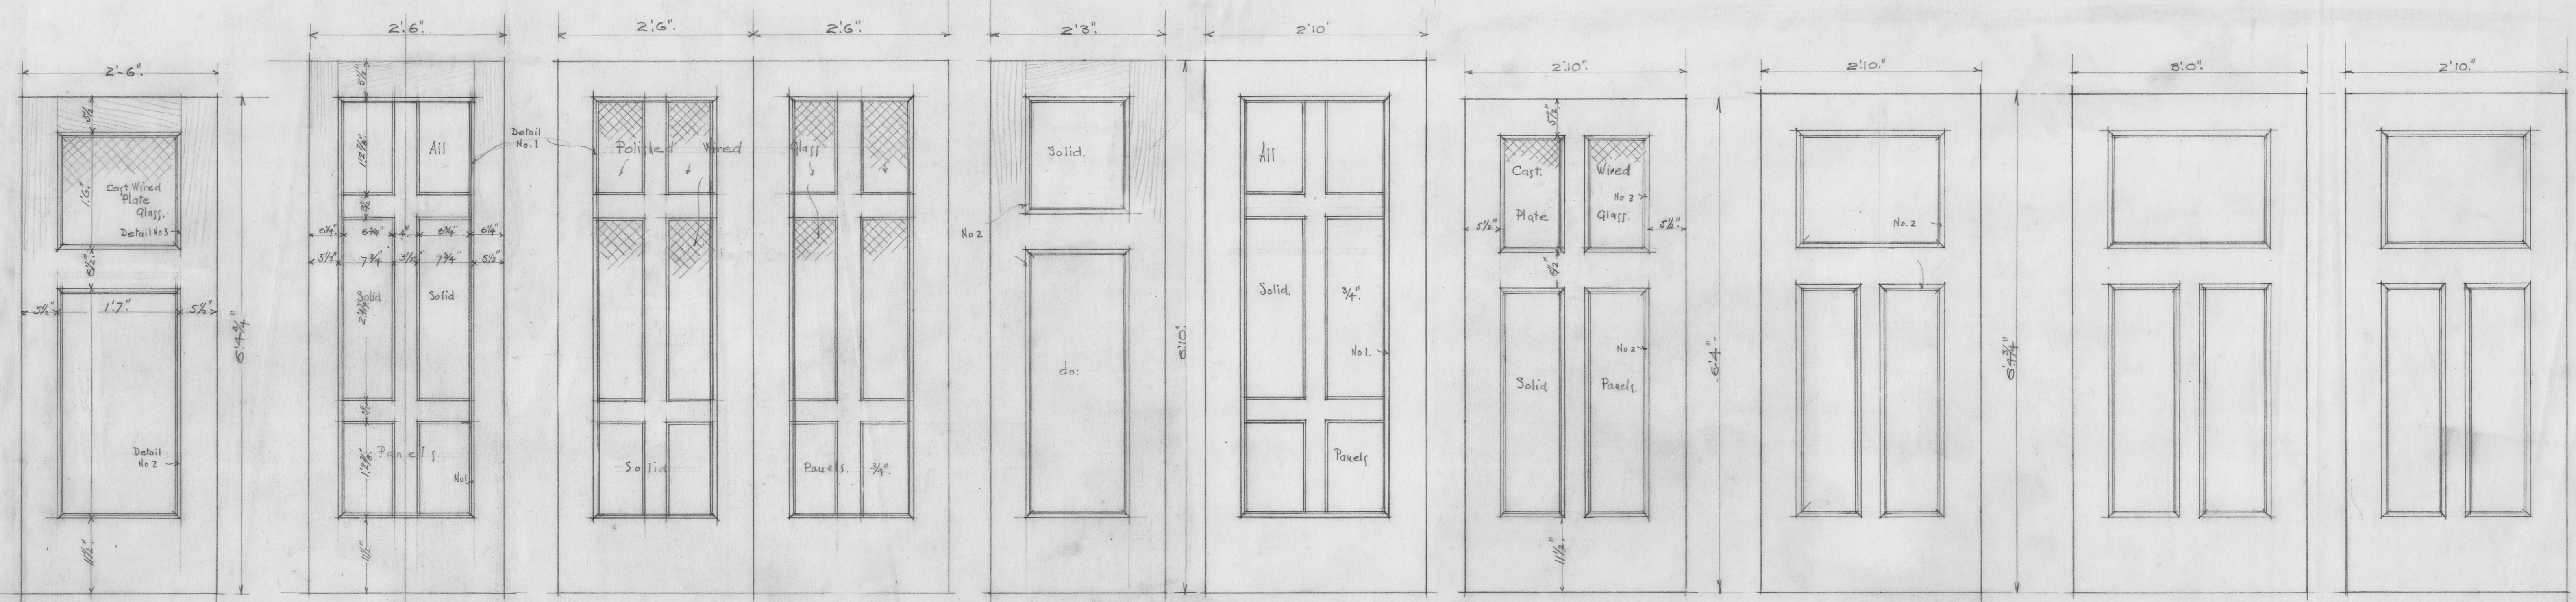

Fire Escape - Stairs.
(Seven Req'd.)
2"

Fire Stair to Concourse
(One Required.)
2"

Stack Room to Concourse
(One Pair Req'd.)
2"

Stack Rm to Receiving Rm.
(One Pair.)
(1 3/4")

Stack Room to Hall.
(One Single.)
(1 3/4")

Exit Door at foot of Stair & Elevator.
(Two Single.)
2" Doors.

Elevator to Women's Rest Rm.
(One Single.)
2" Door.

Elevator to Catalogue Rm.
(One Single.)
2" Door.

Elevator to Periodical Rm.
(One Single.)
2" Door.