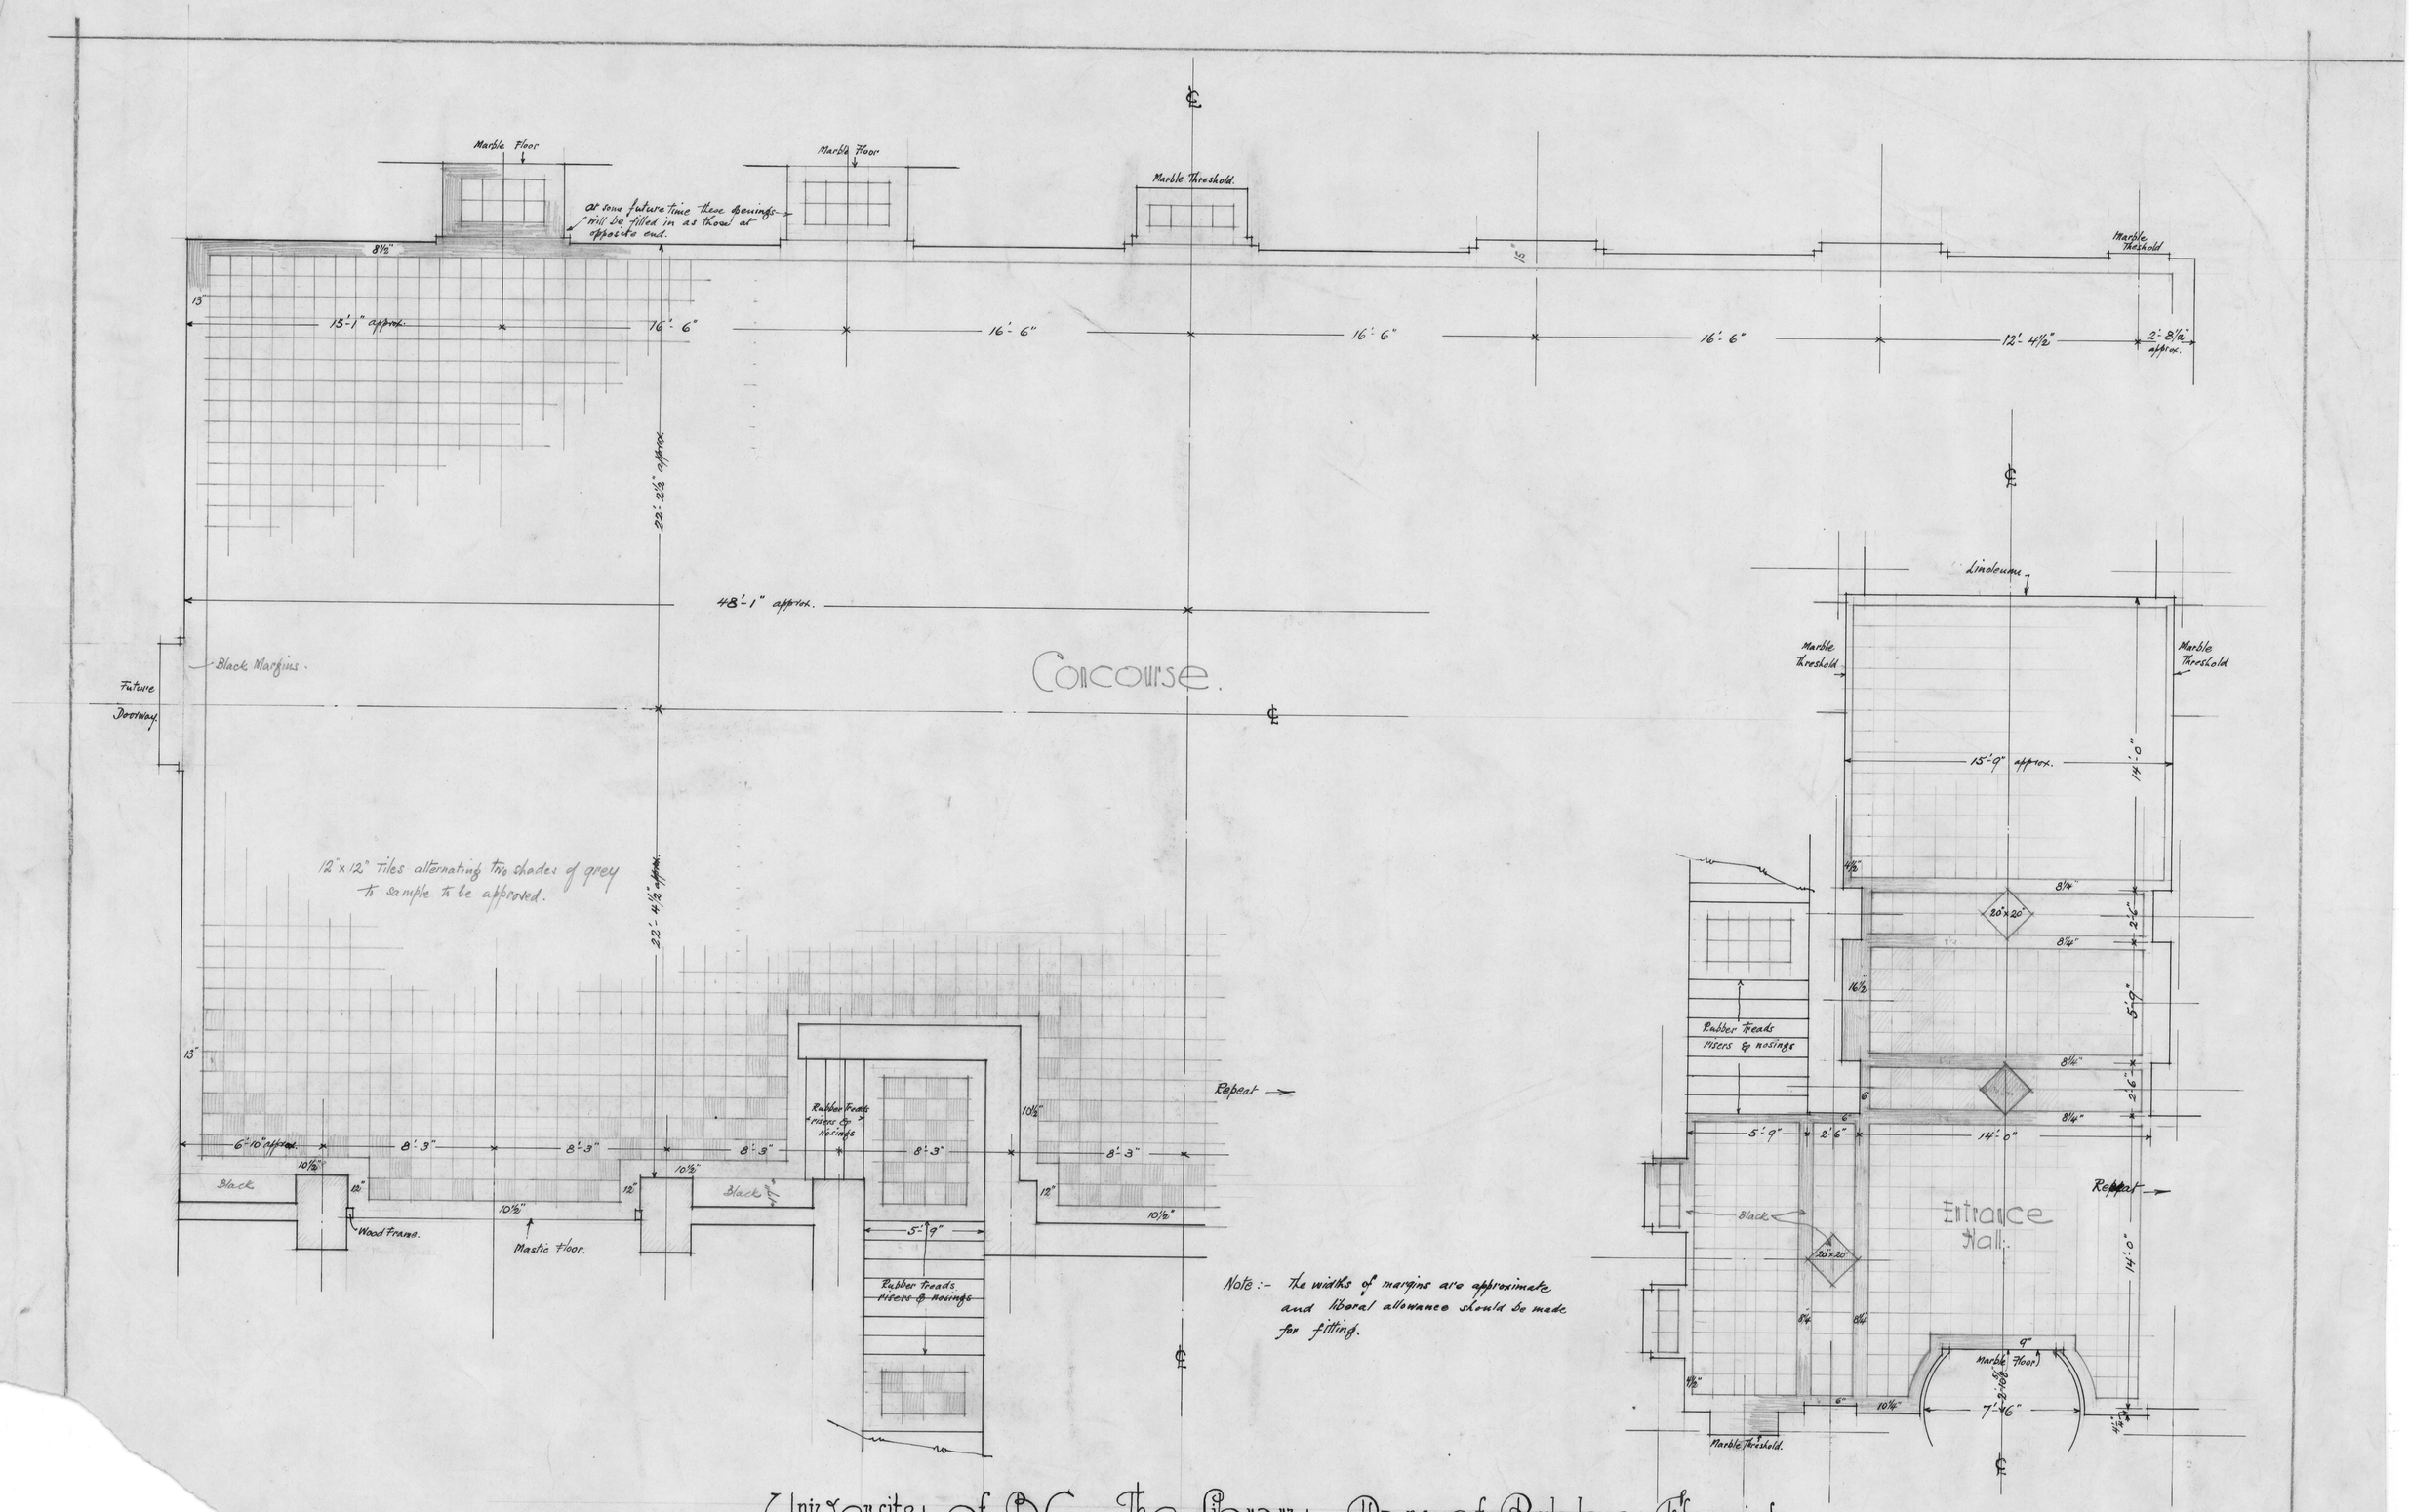

March, 1924. **University of B.C. - The Library - Plans of Rubber Flooring.** Scale: ¼" = 1 foot.

Sharp & Thompson, A^ts R.I.B.A., Architects, 626 Pender Street, Vancouver, B.C.