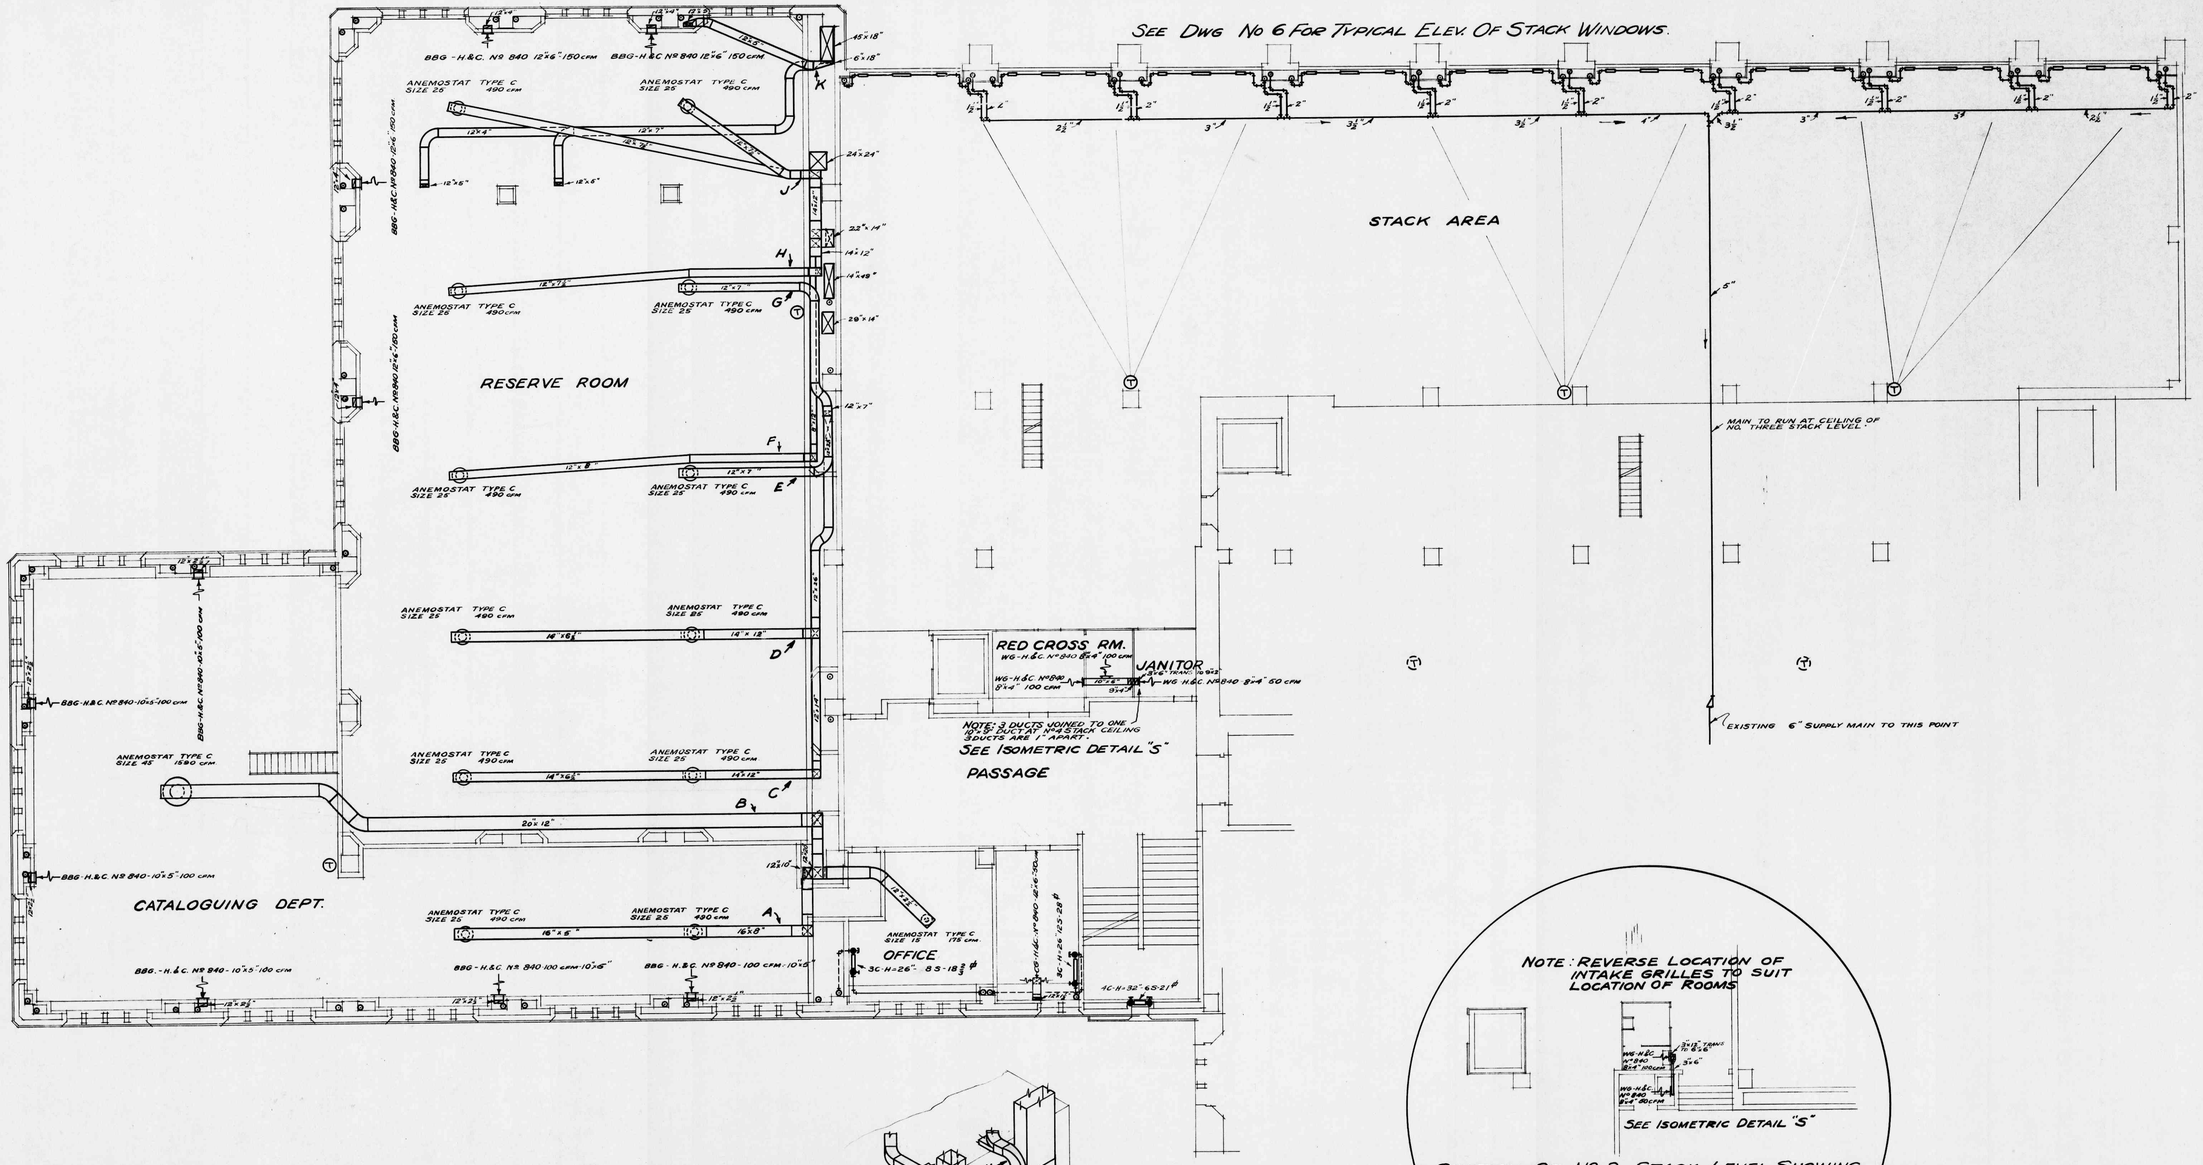

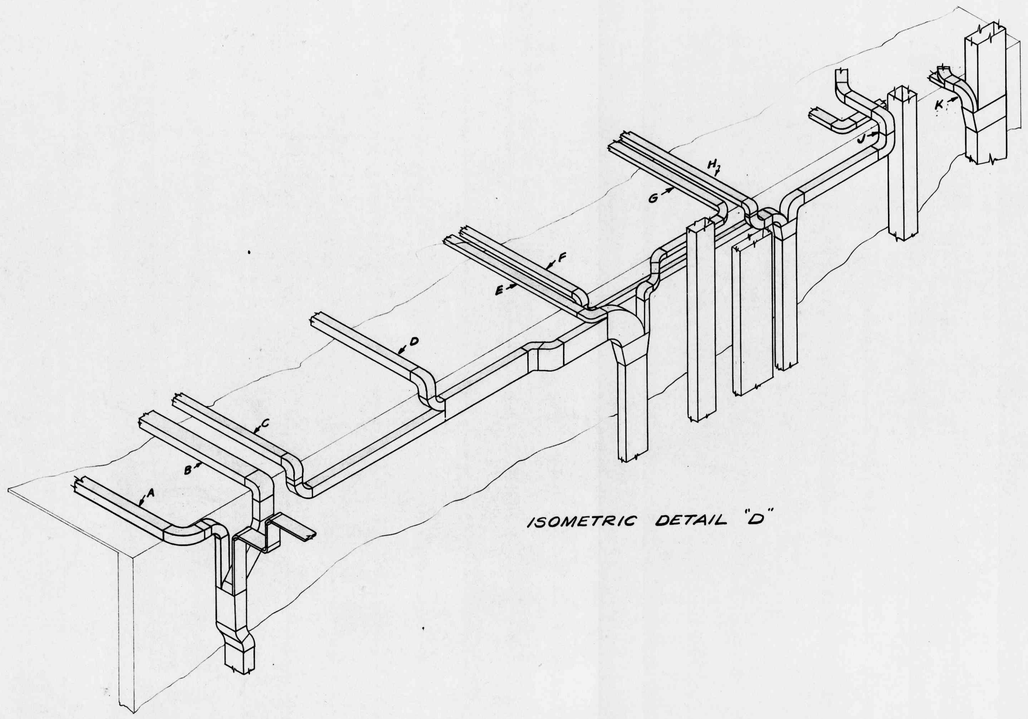

ISOMETRIC DETAIL "D"

REVISIONS					
MK	DESCRIPTION	DATE	STACK LEVEL No 4		
			ADDITION TO LIBRARY	DRAWING NUMBER	SET NUMBER
			SCALE – 1/8" = 1'-0" DATE – MAY 15, 1946	2	U1B
			D.W. THOMSON - B.A.Sc., M.S. - HEATING & VENTILATION SHARP & THOMPSON ARCHITECTS		
			UNIVERSITY OF B.C.		