
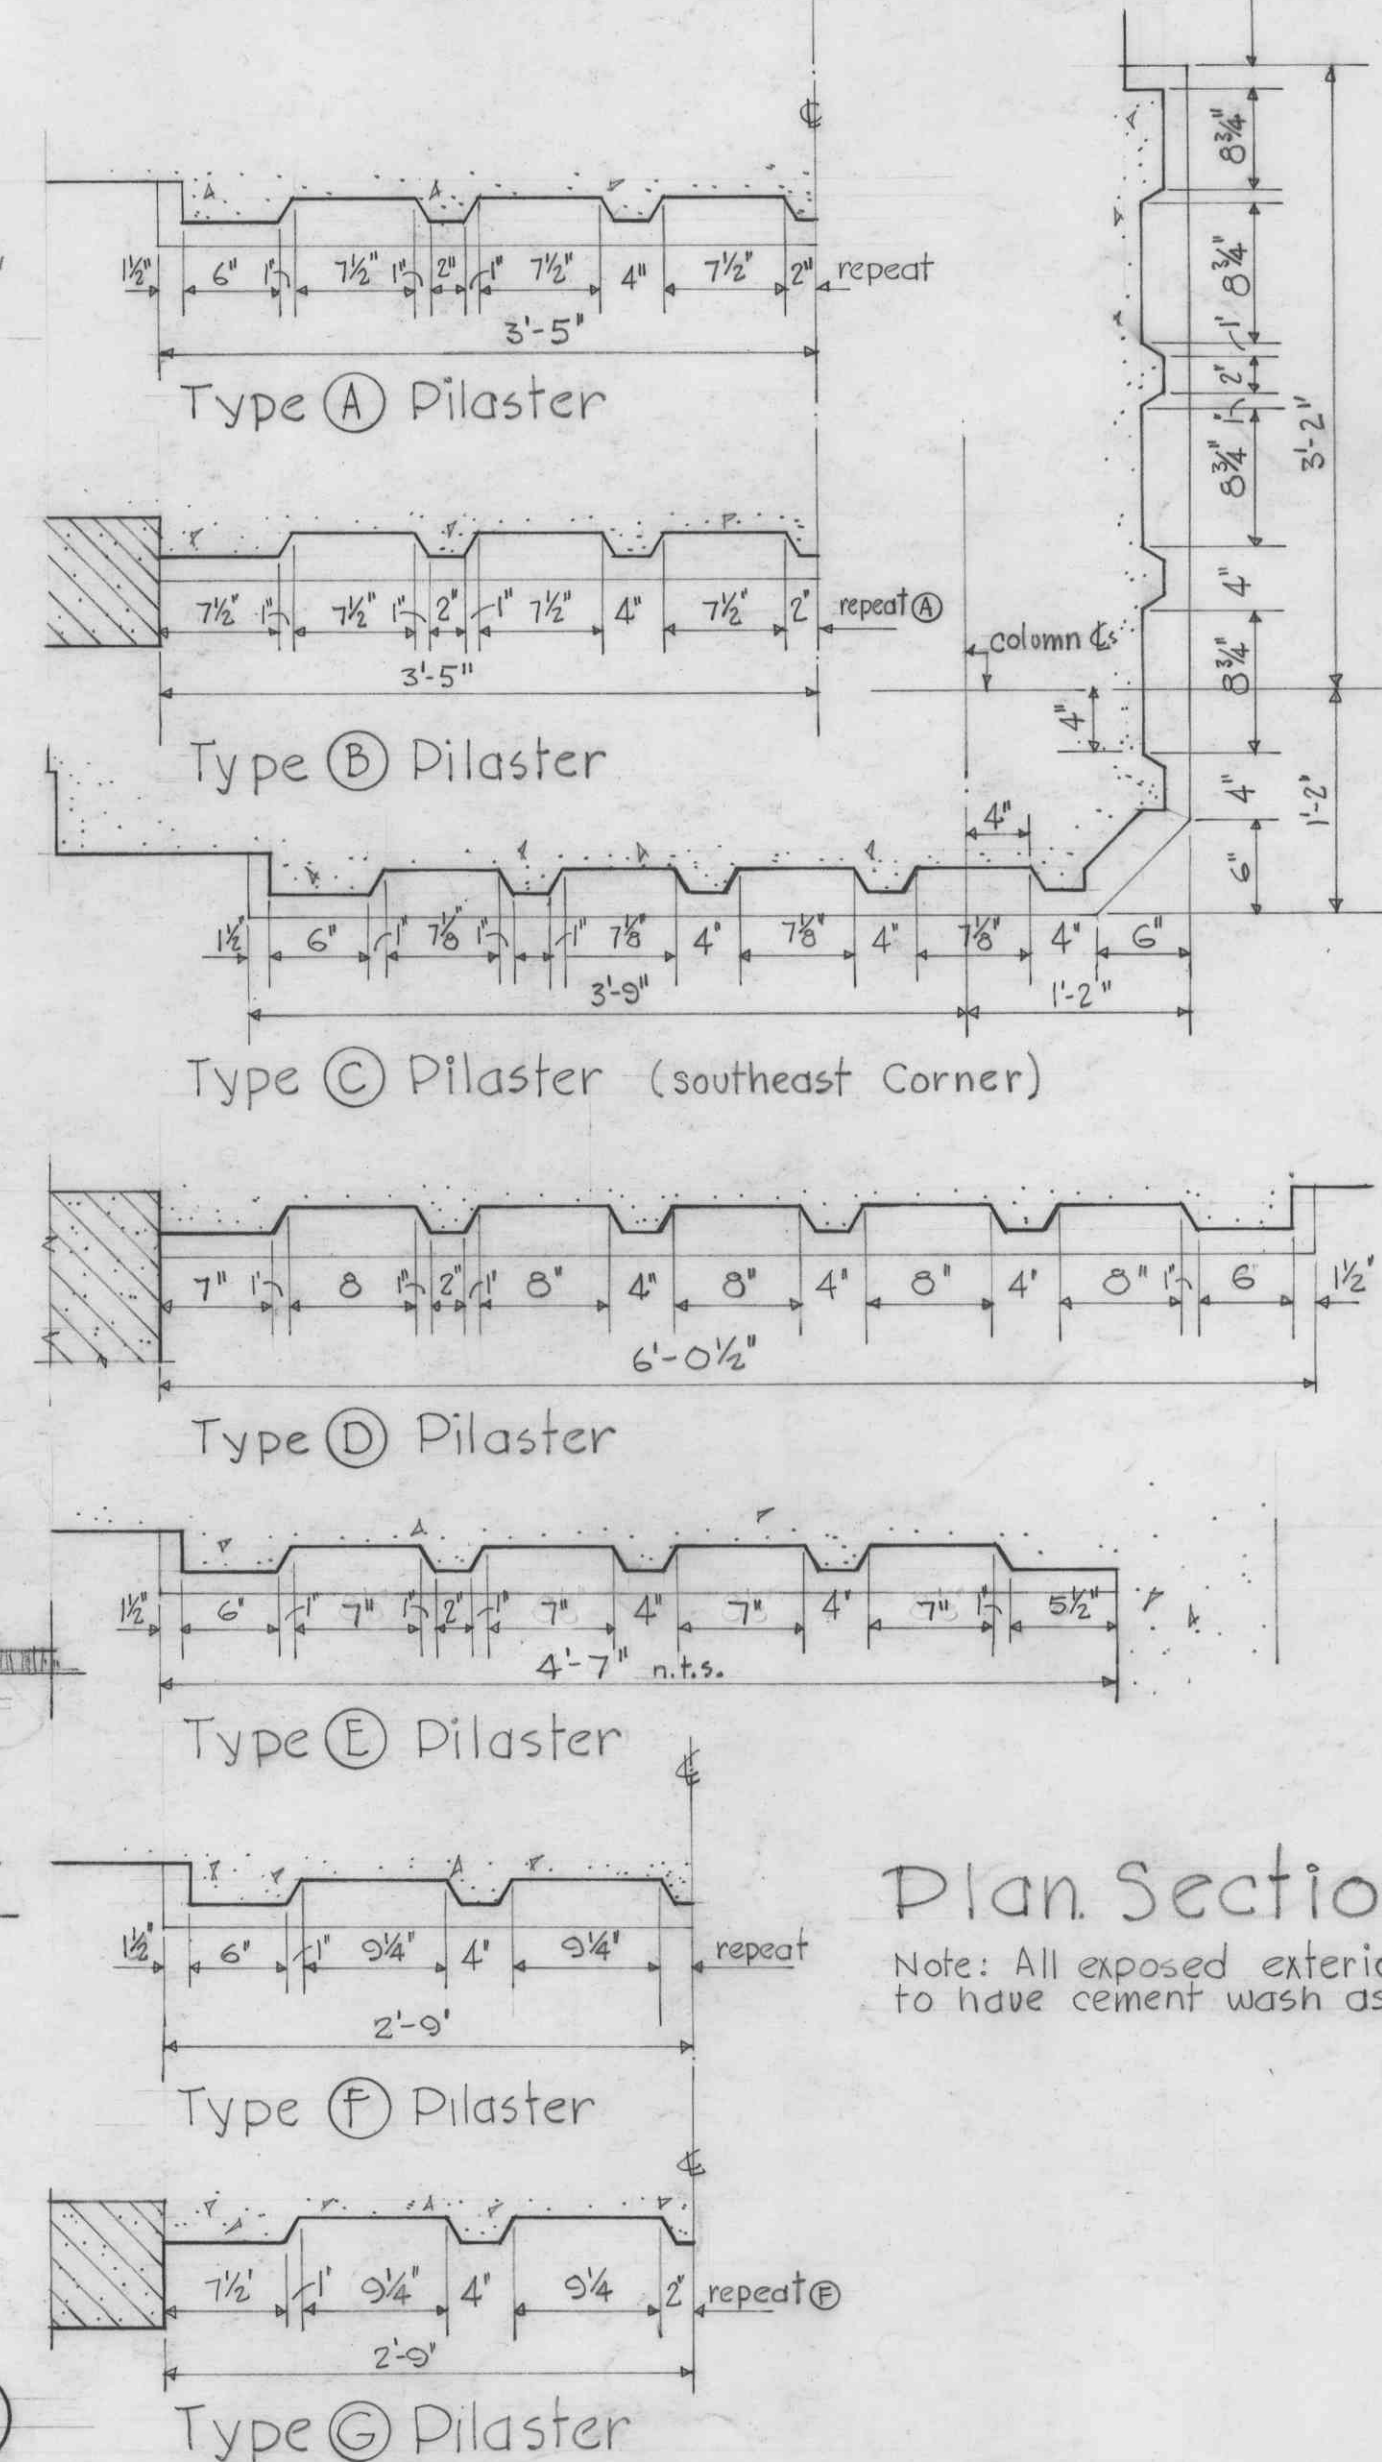
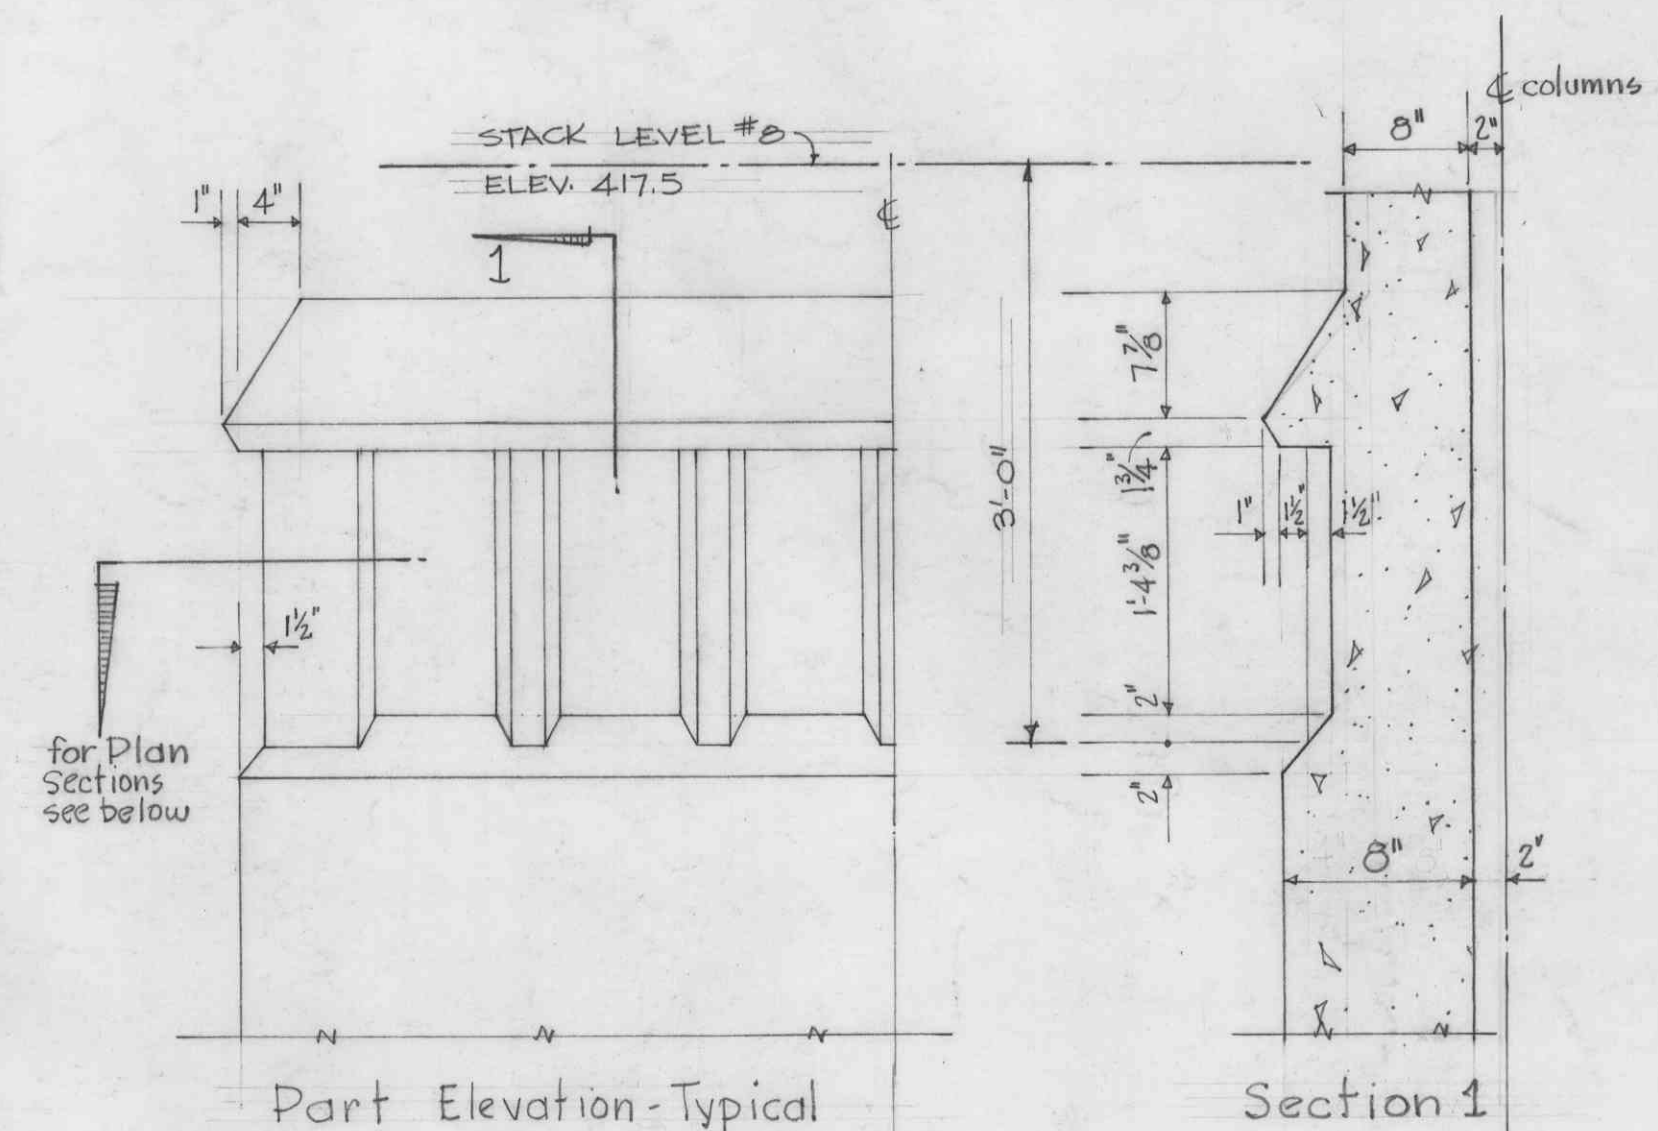
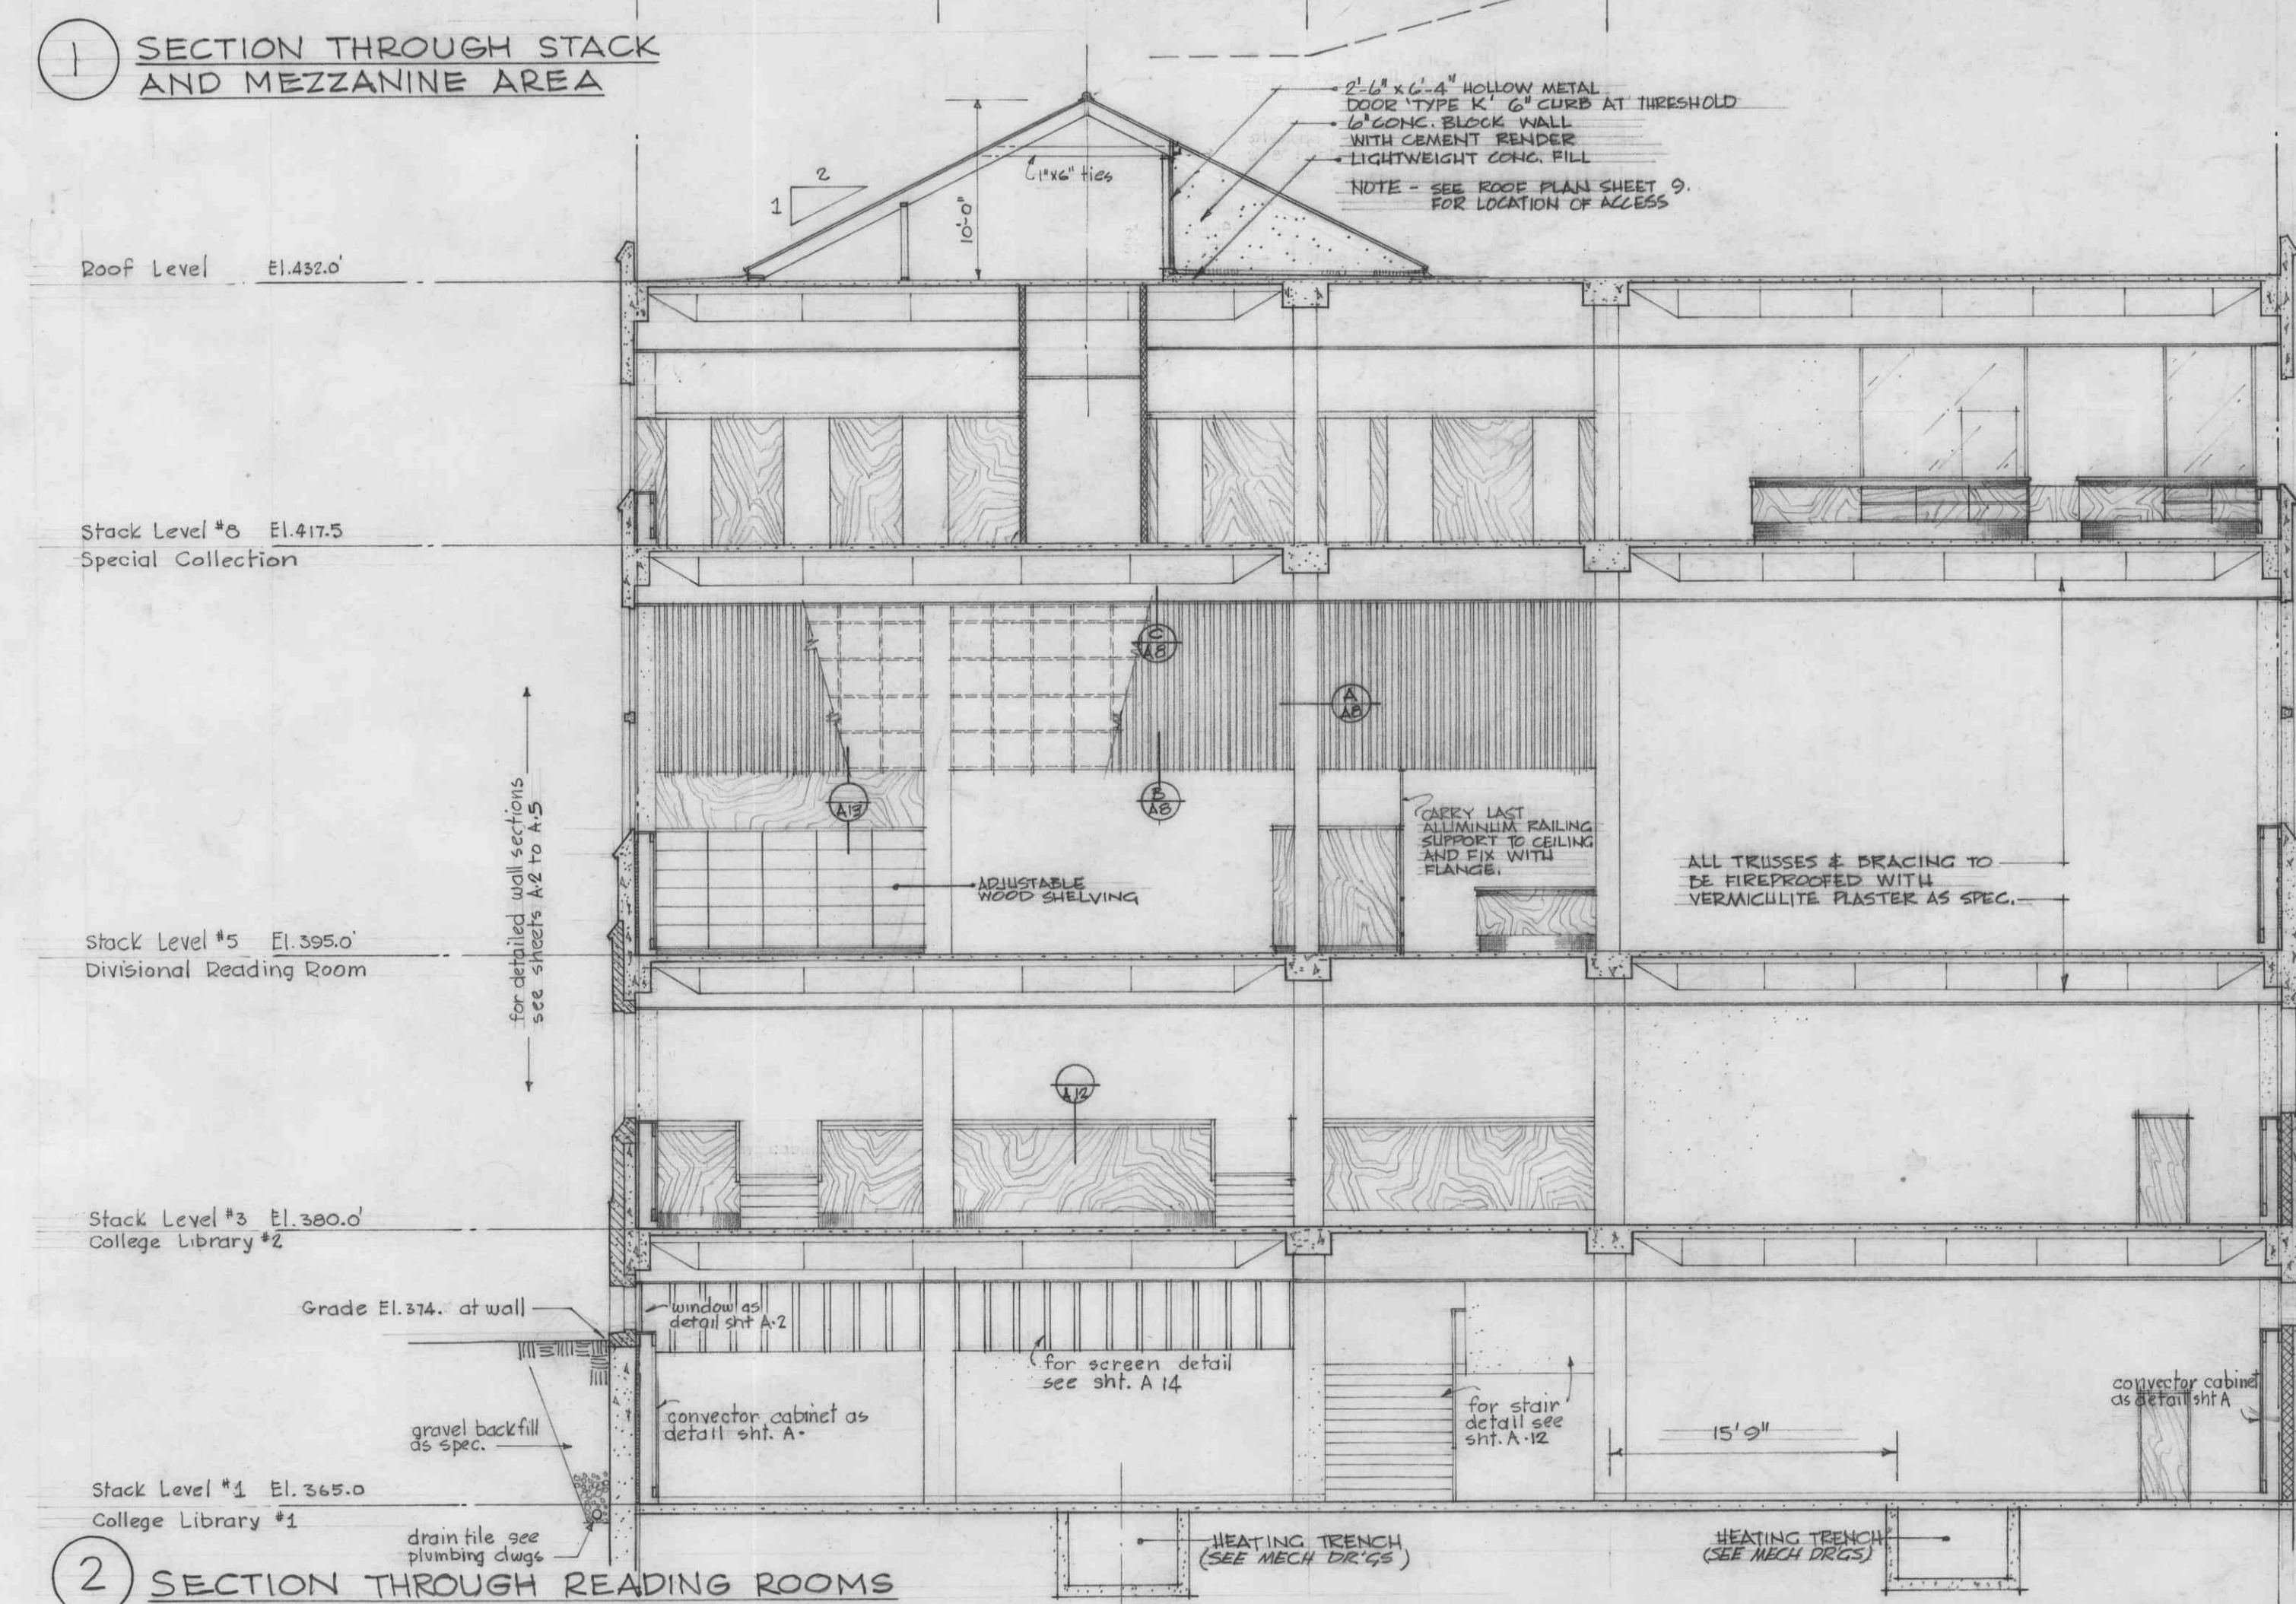
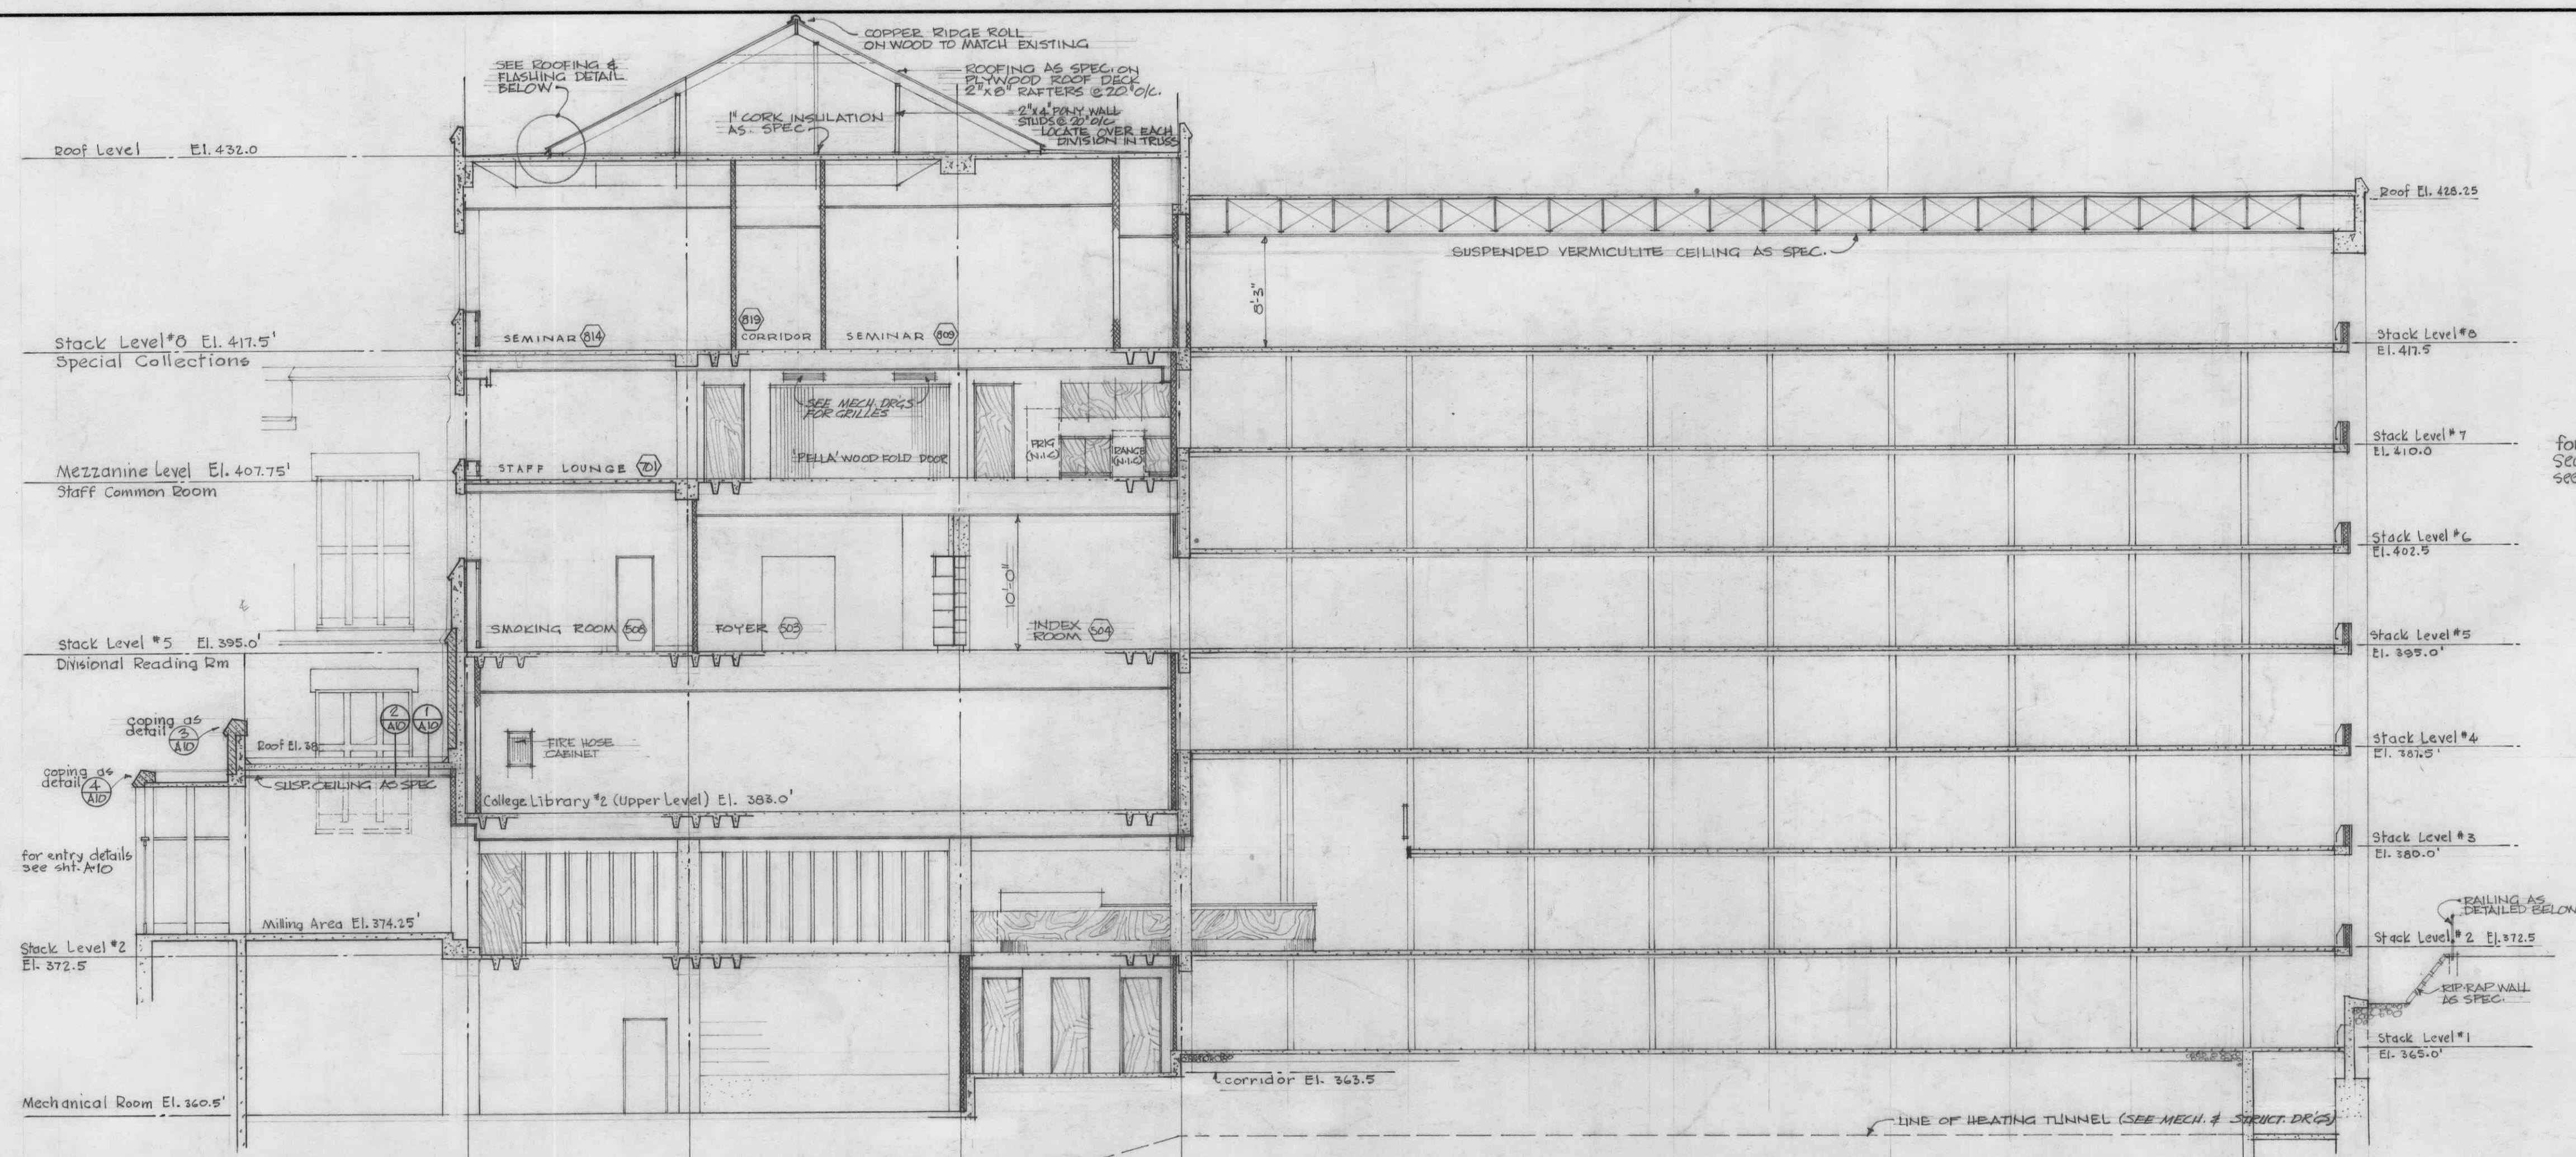
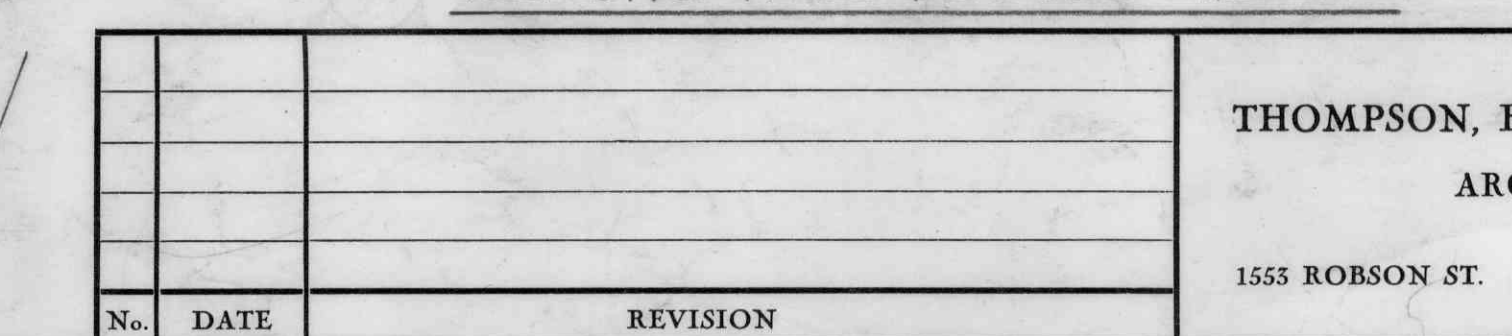


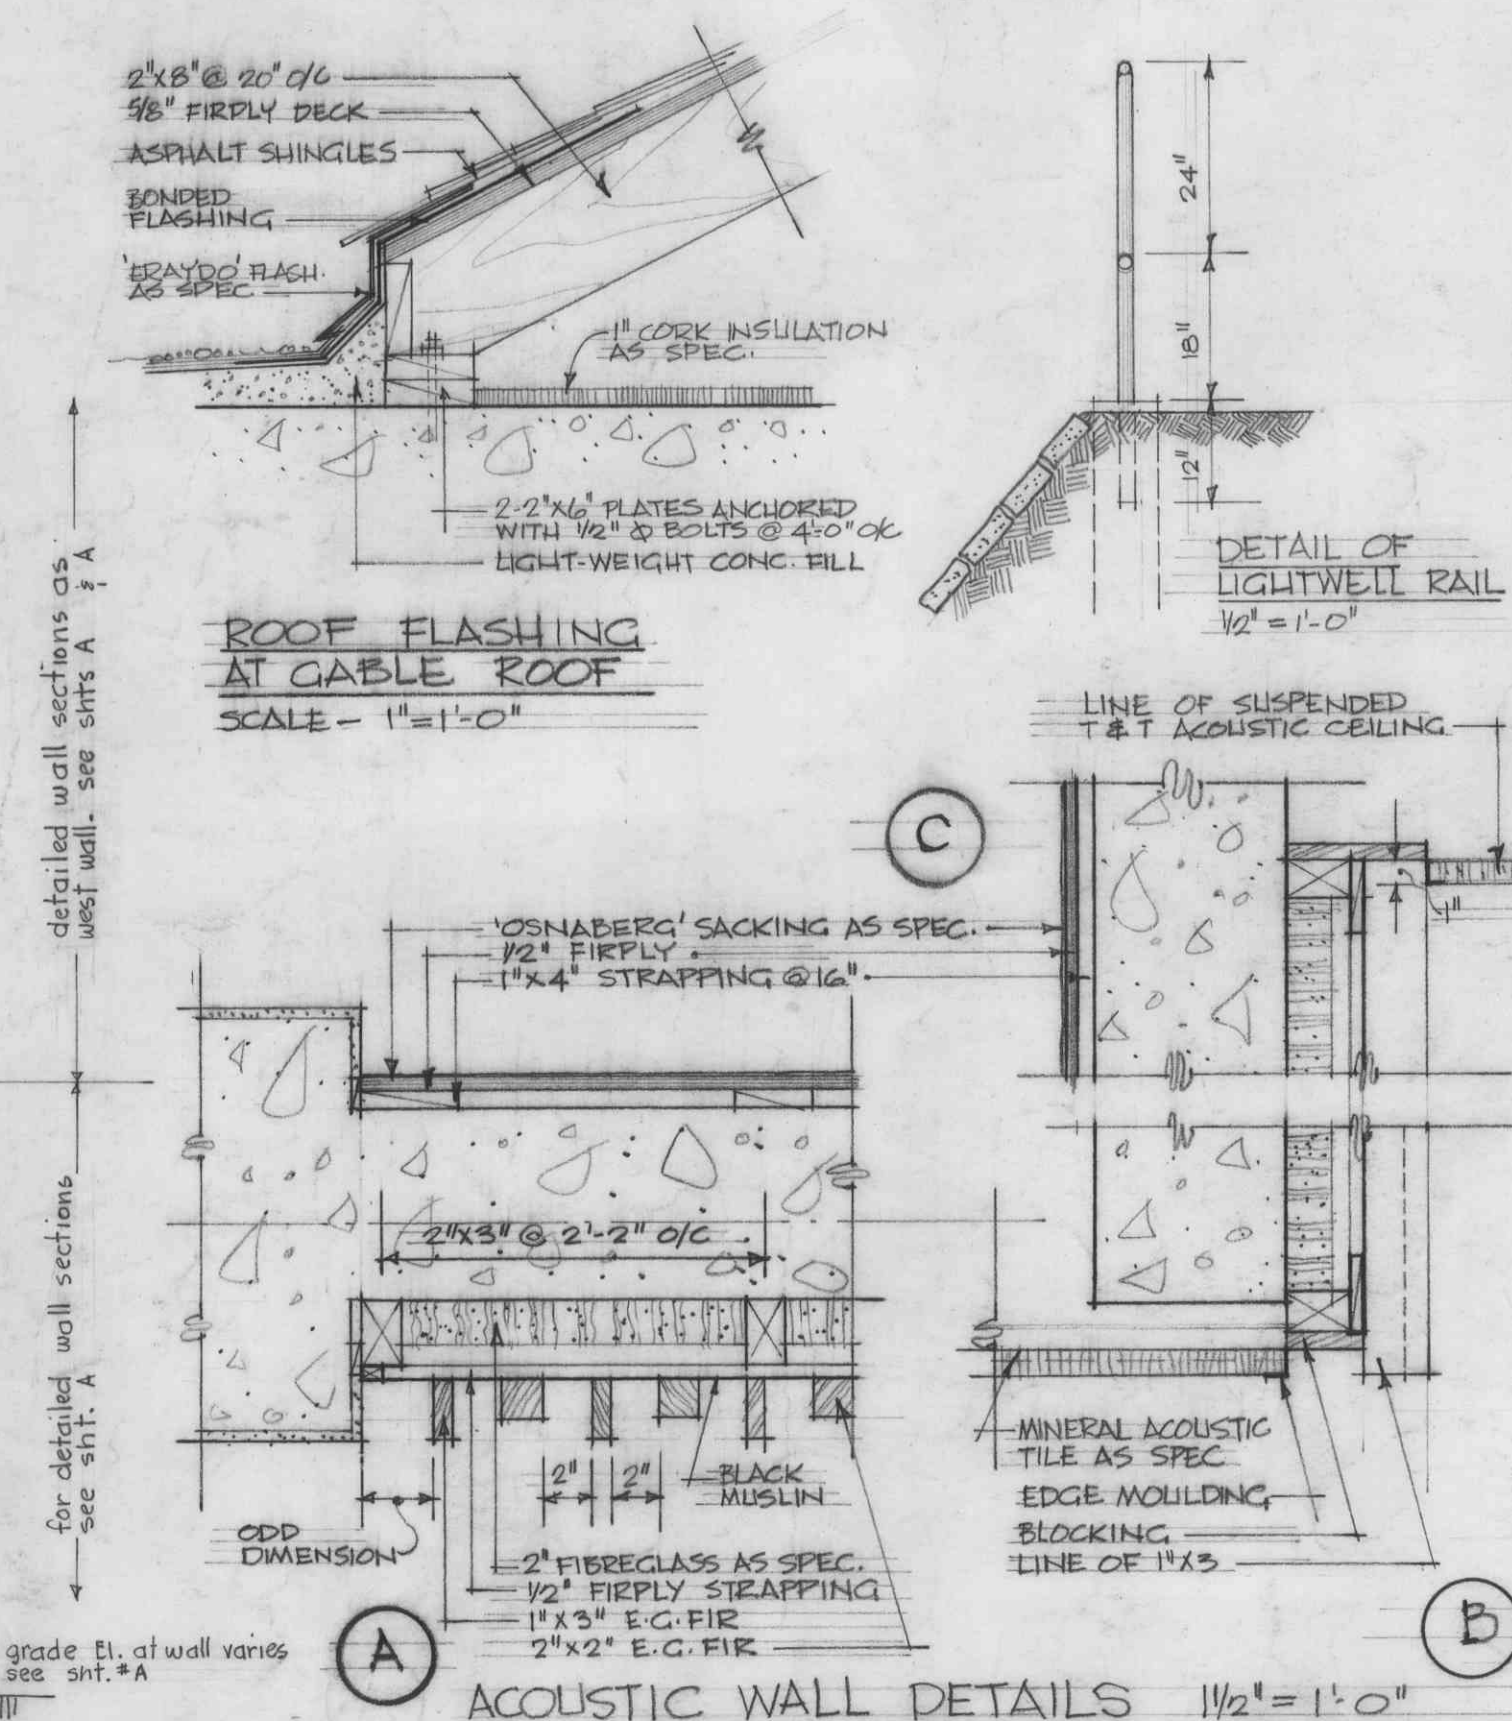

Plan Sections

Note: All exposed exterior concrete to have cement wash as specified.

[illegible]